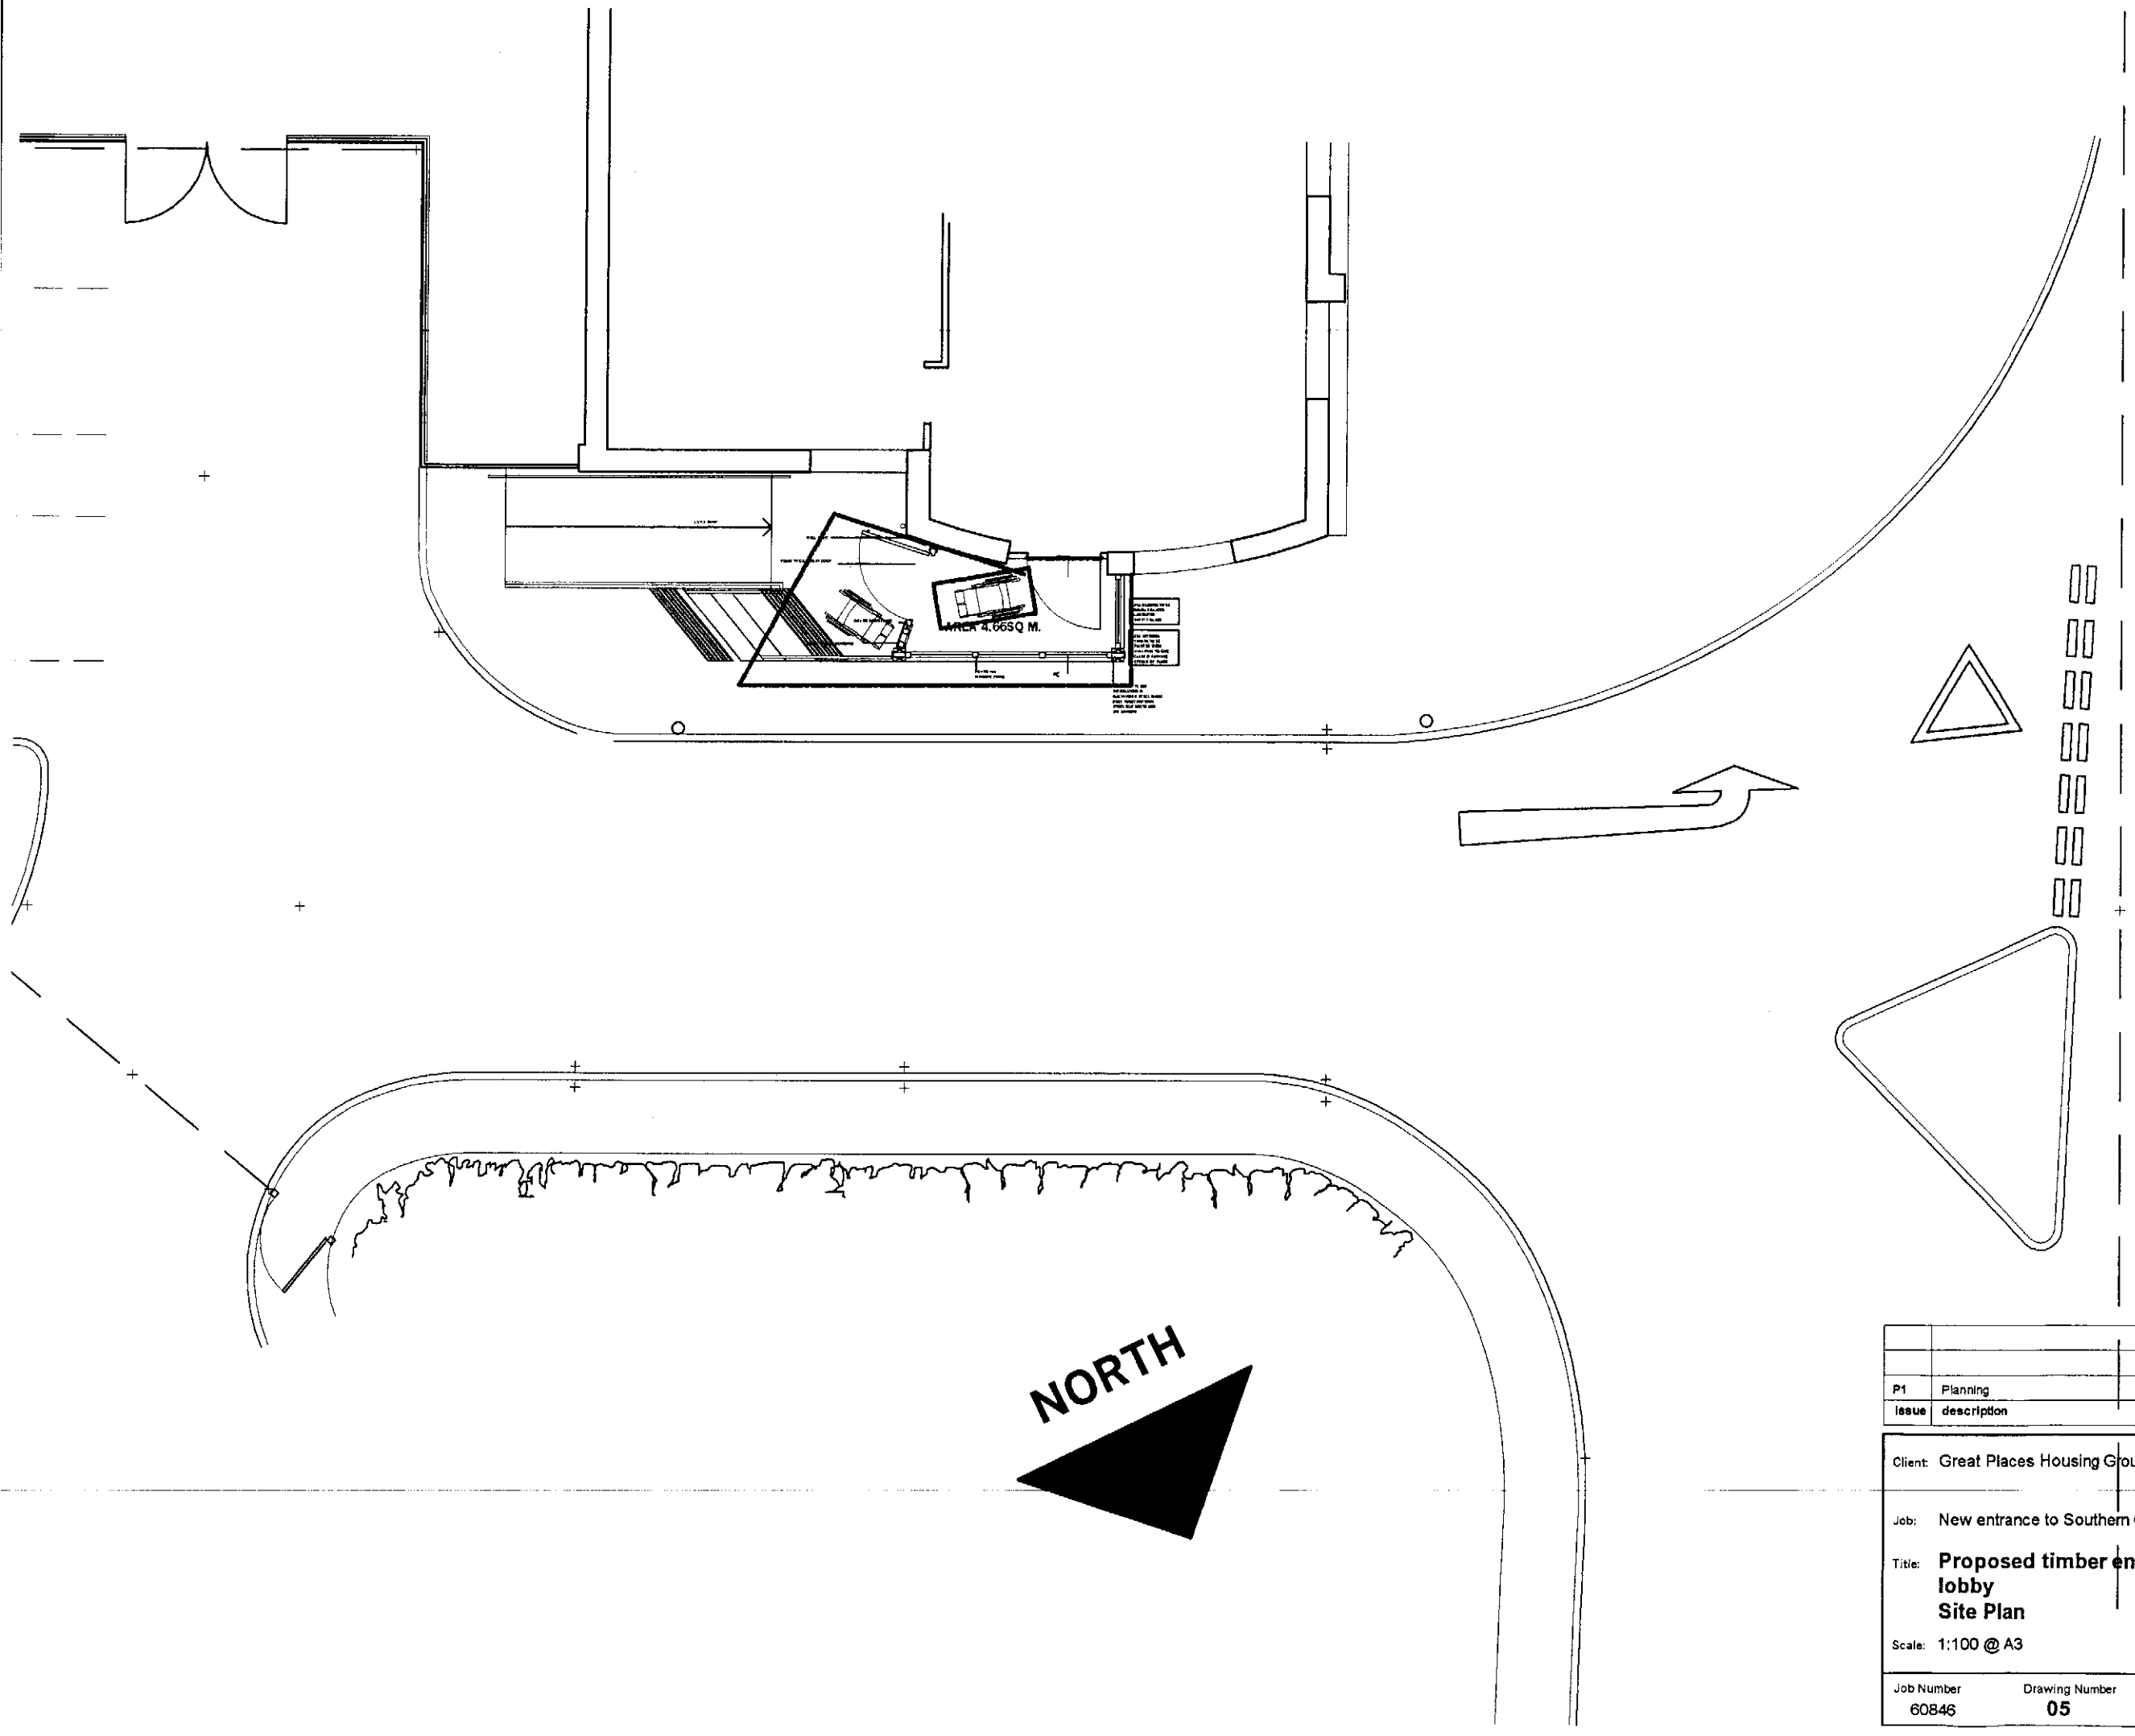


Princess Road

PLEASE NOTE:
Dimensions must not be scaled fro
this drawing.
If in doubt, please ask.

Copyright to remain the property o
The Architectural Design Workshop
accordance with the Copyright,
Designs and Patents Act 1988.

PLANNING
26 MAR

issue	description	date	drawn	checked
P1	Planning	12.03.08	MS	MS

Client: Great Places Housing Group

Job: New entrance to Southern Gate

Title: **Proposed timber entrance lobby**
Site Plan

Scale: 1:100 @ A3

Job Number	Drawing Number	Issue
60846	05	P1

TADW
ARCHITECTS

6 St. Petersgate
Stockport
Cheshire
SK1 1HD
Tel: 0161 477 6158
Fax: 0161 480 8342
Email: mail@tadw.co.uk
www.tadw.co.uk