



1 **SIDE ELEVATION**
EXISTING ELEVATION 1:100

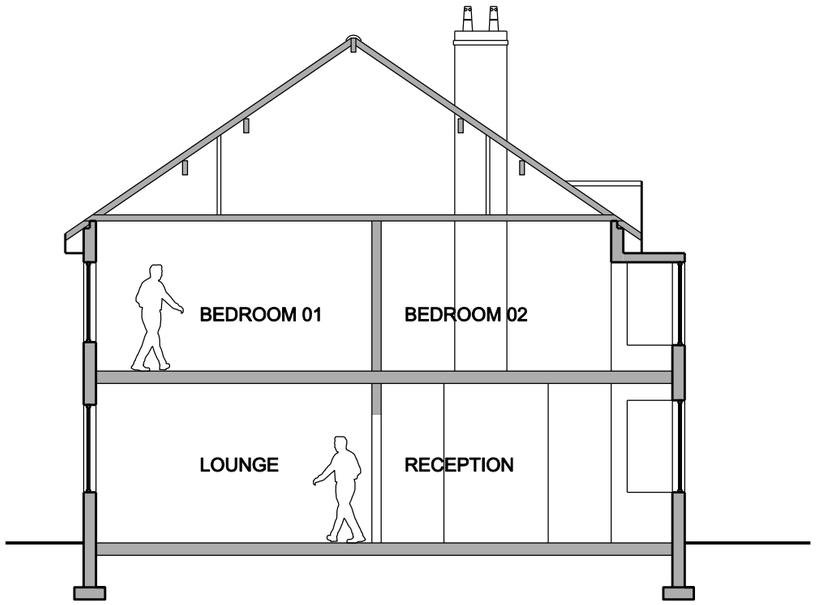


2 **SECTION AA**
EXISTING SECTION 1:100

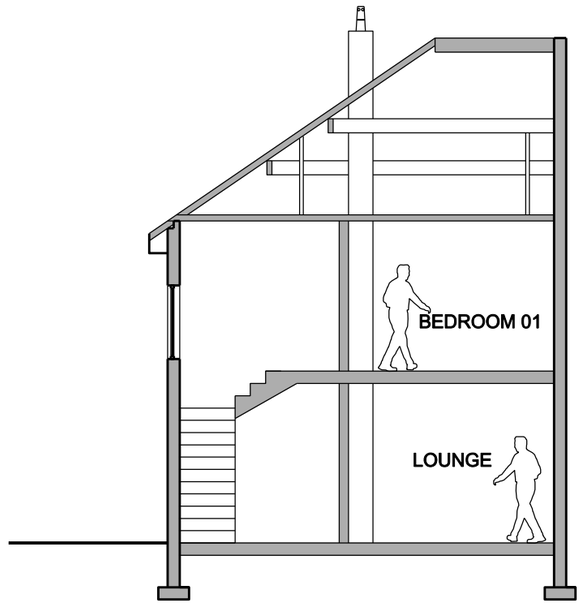

3 **SECTION BB**
EXISTING SECTION 1:100

General Notes
Do not scale from drawing. Use marked dimensions.
To be read in conjunction with all other Consultant's drawings.
The Architect to be immediately notified of any discrepancies.
Copyright on this drawing retained by the Architect.

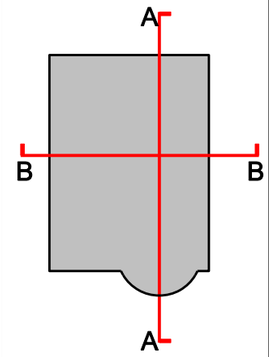

No.	Date	Dwn	Chk	App	Revision or reason for issue
B	12.09.12	SH	-	SH	PLANNING ISSUE
A	16.07.12	SH	-	SH	Pre-Planning Issue
-	14.07.12	SH	-	SH	Issued for Information

Client
MR. AMRIK SINGH

H U S S A I N
A R C H I T E C T S

Architect
H. ARCHITECTS
187 Slade Lane Levenshulme
Manchester M19 2AE
Telephone 07977562912
Email saghirhussain.architect@gmail.com

Project Title
181 BIRCHFIELD ROAD
LOFT CONVERSION

Scale / North Point
Scale 1:100@A3

Drawing Title
EXISTING SIDE ELEVATION & EXISTING SECTIONS

Drawing Number
A-G100-XP-03

Revision
B

Drawing Status
PRELIMINARY