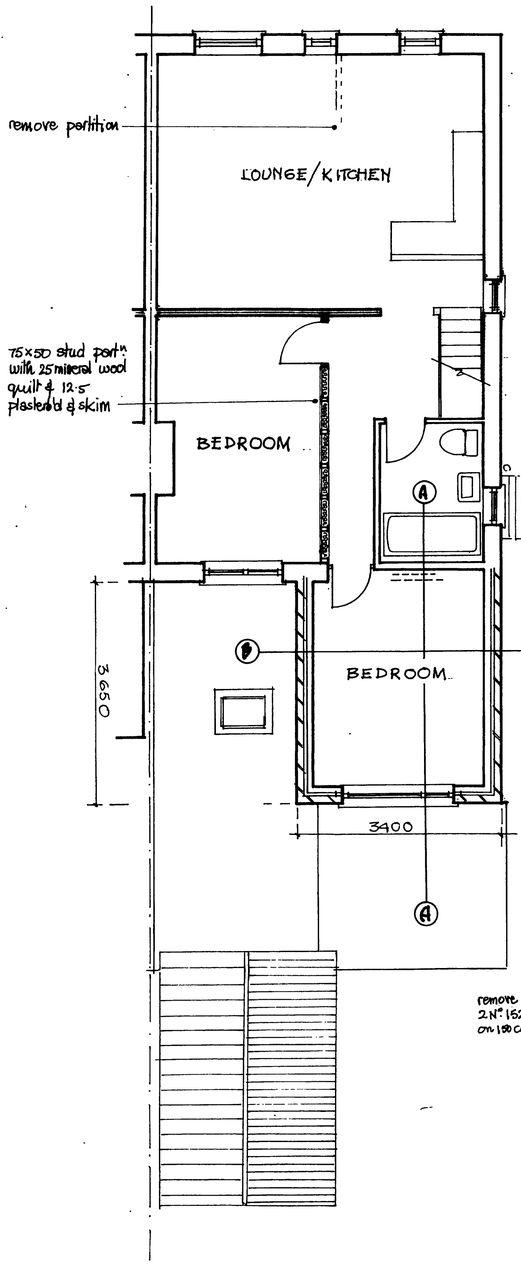

FIRST FLOOR PLAN

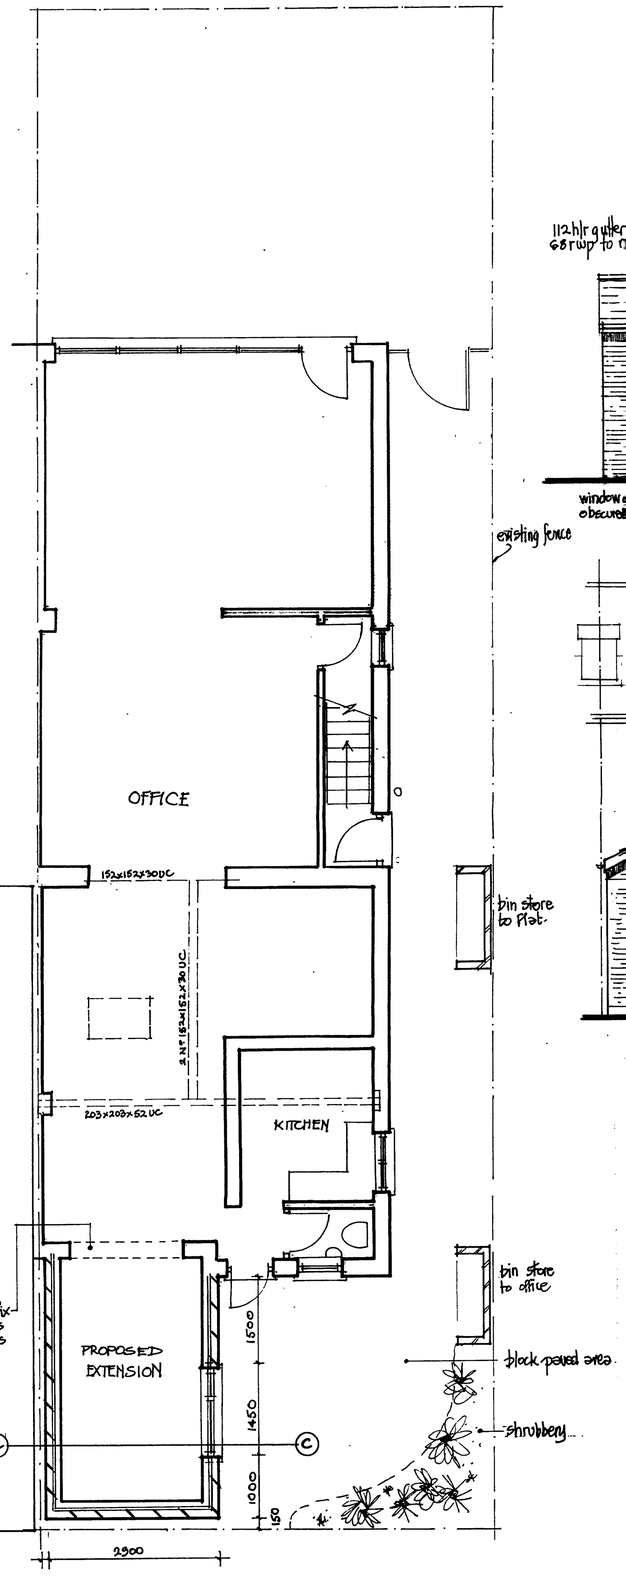

GROUND FLOOR PLAN

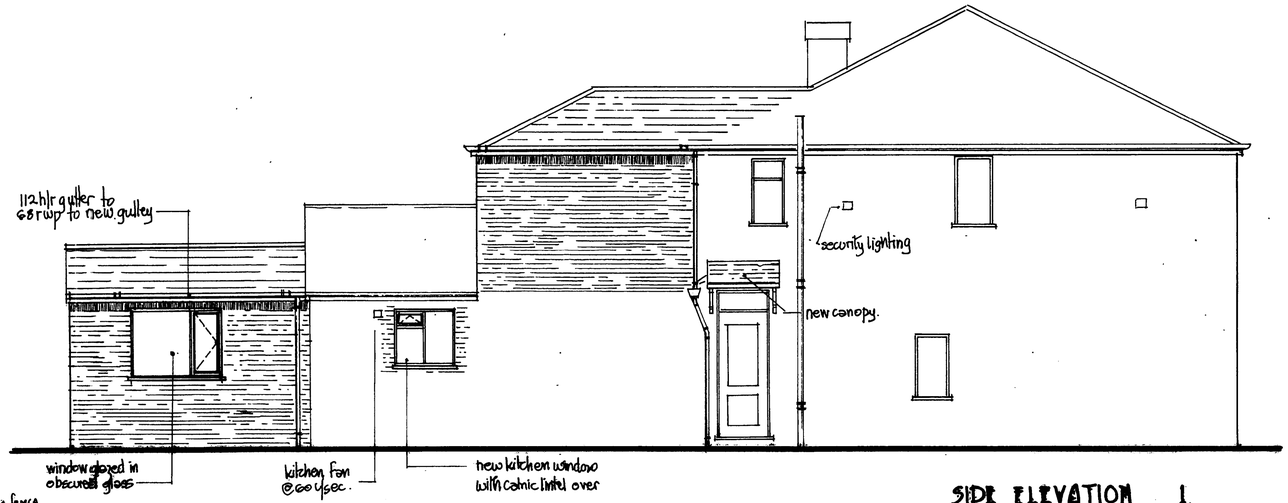

SIDE ELEVATION 1.

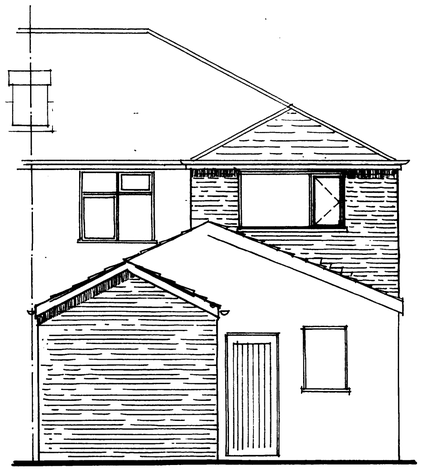

REAR ELEVATION

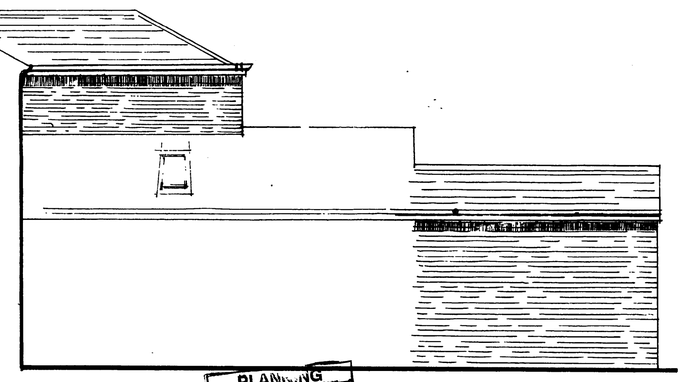

SIDE ELEVATION 2.

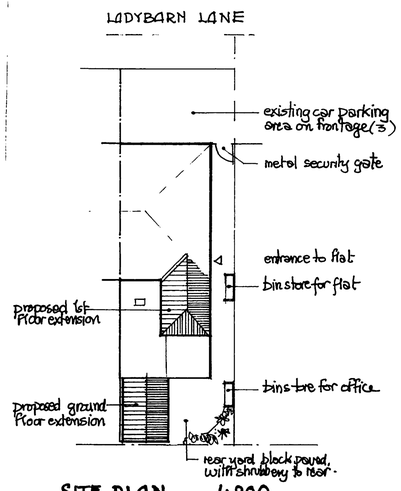

SITE PLAN 1:200

PLANNING
RECD
PROPOSED
- 4 JUN 2008

2.

PROPOSED REAR EXTENSIONS,
73 LADYBARN LANE M14
SC 1:50