
A3

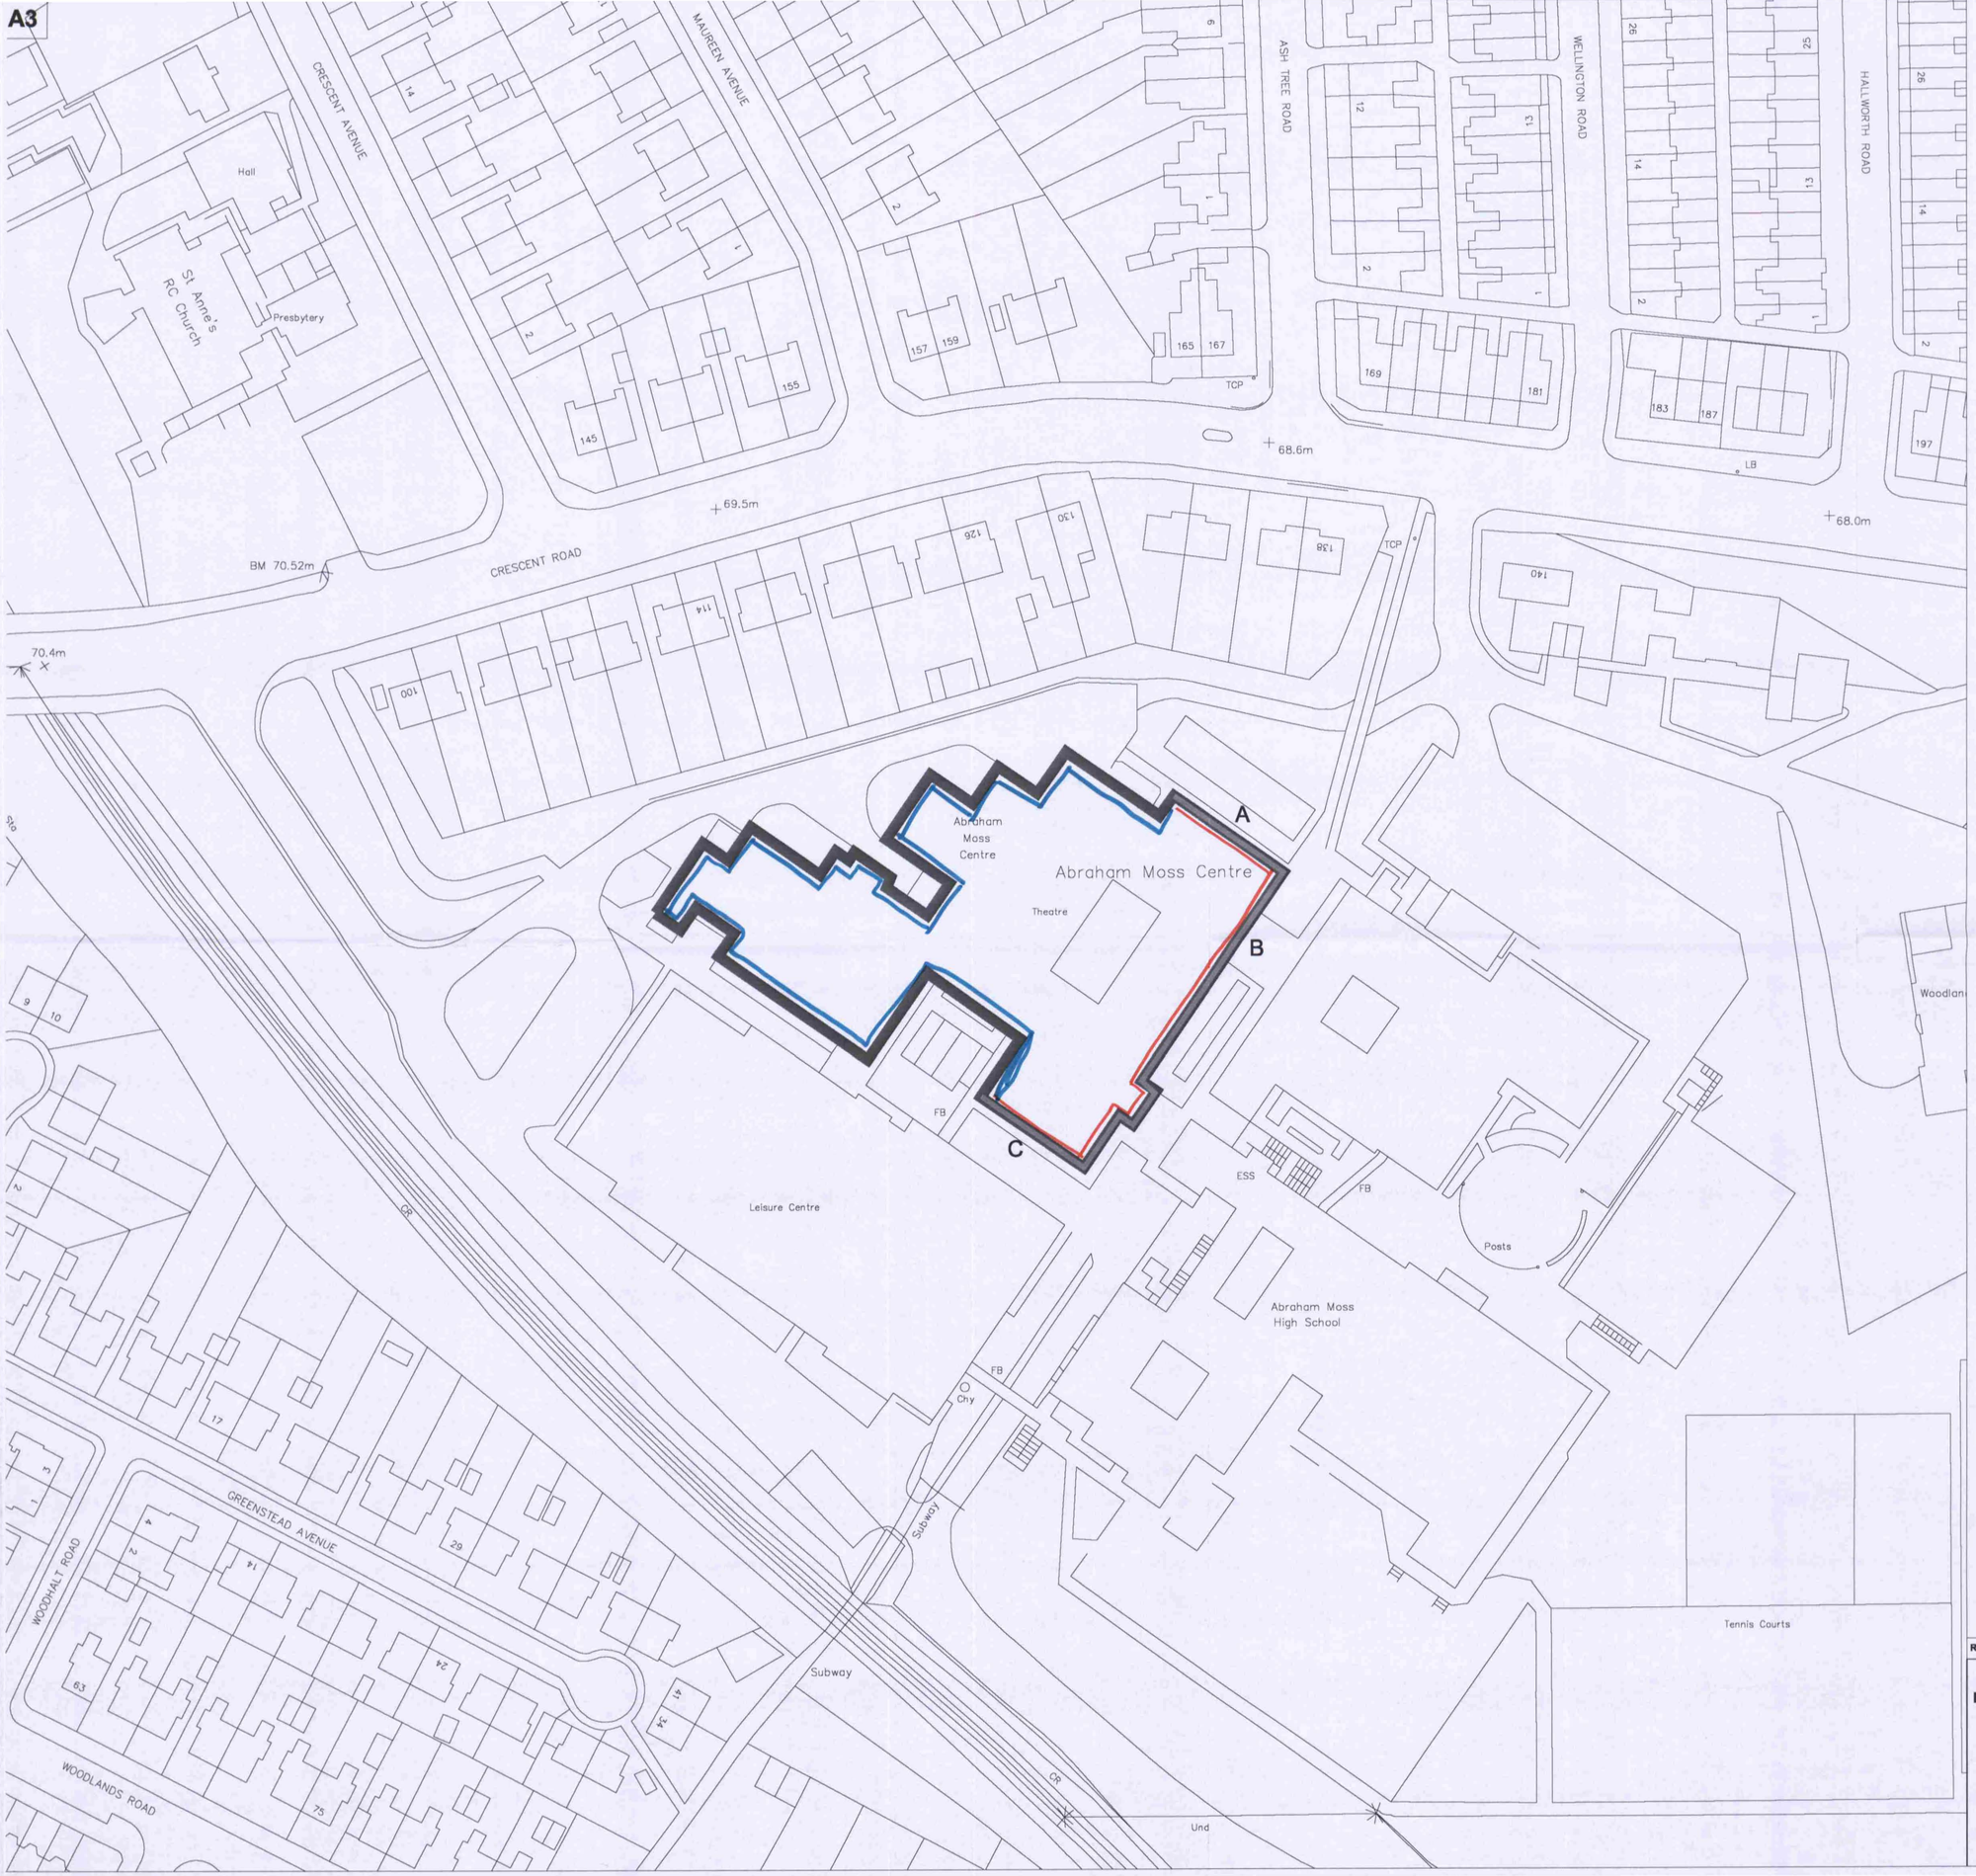

Indicative

PLANNING AND BUILDING CONTROL
26 JUL 2012

095709/VO/2011/N1

Rev	Description	Date	By	Checked

MINSTRAL DEVELOPMENTS LTD
CHARTERED BUILDING SURVEYORS & ACCESS CONSULTANTS
16 The Bryceway
West Derby
Liverpool
L12 3HJ
Tel: 0151 228 8850
Fax: 0151 228 8850

This drawing is copyright. DO NOT SCALE from this drawing.
The contractor and any subcontractor shall verify ALL dimensions on site prior to making shop drawings or commencing manufacture.

JOB TITLE: **Abraham Moss Centre**

DRAWING TITLE: **Location Plan**

COMPUTER FILE	DATE	SCALE	DRAWN	CHECKED
ABRAHAM MOSS	MAR 11	1:1250	MJ	MJ

JOB NUMBER	DRAWING NO.	REVISION
LS 38266	100	-