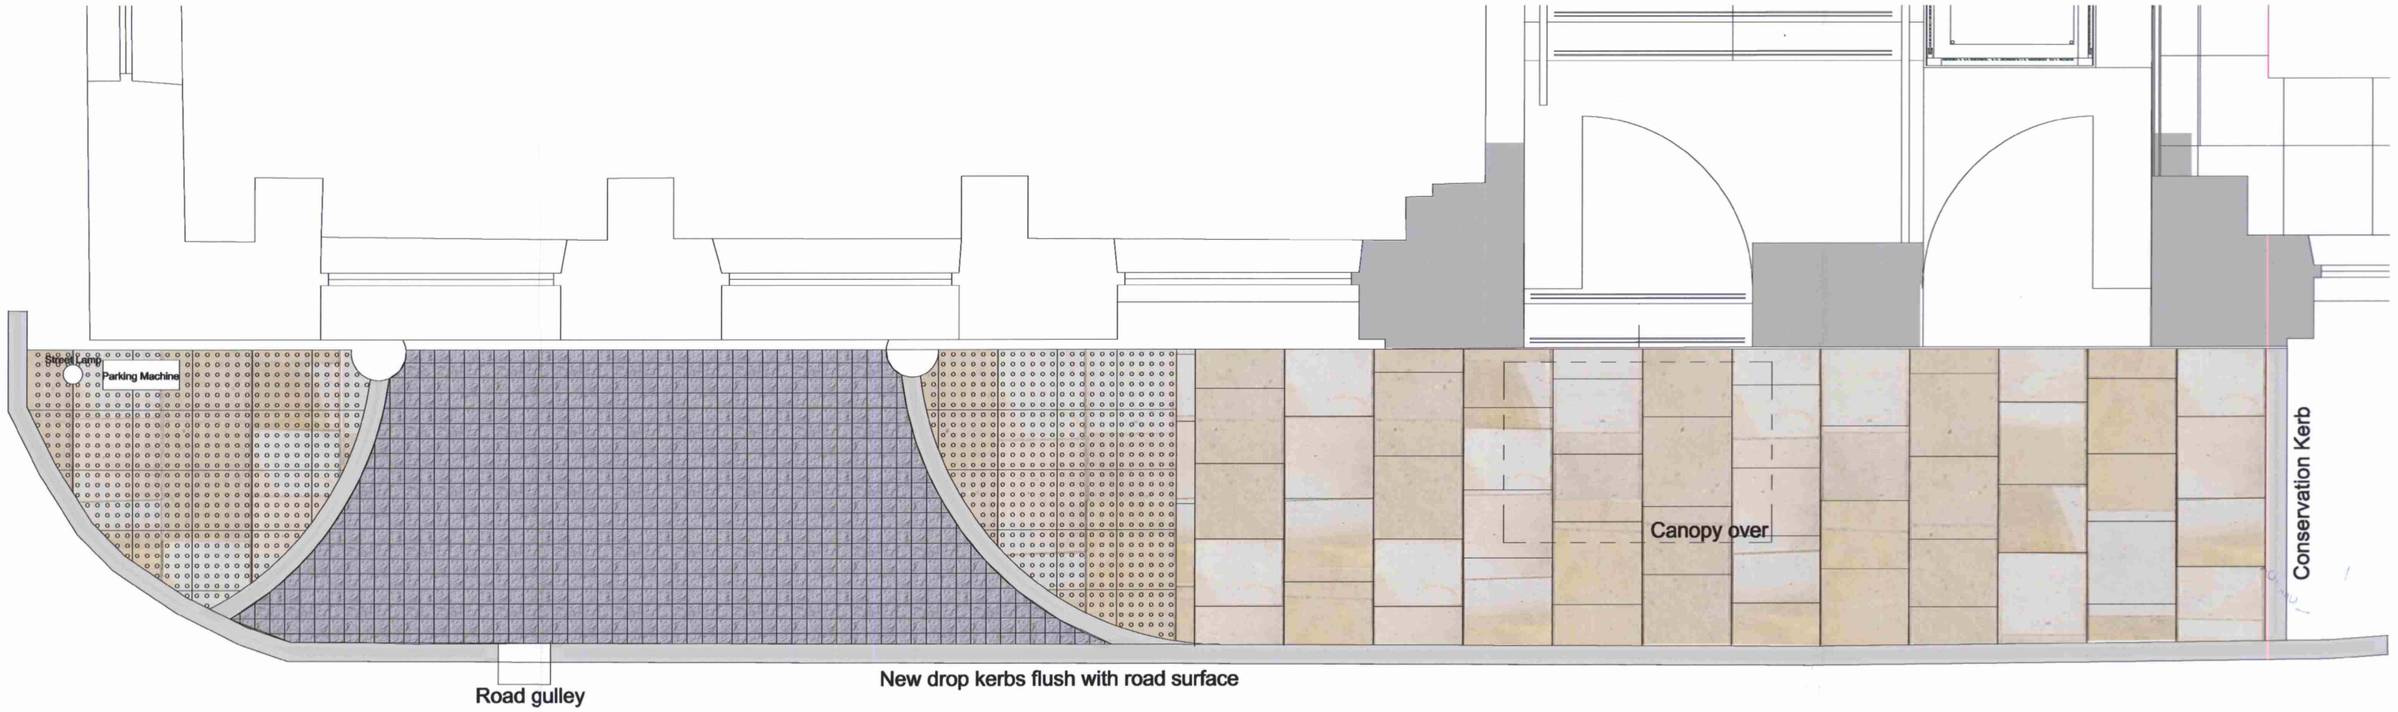

C L A R E N C E S T R E E T

PLANNING AND BUILDING CONTROL
21 JUN 2012

KEY:

SCOUTMOOR YORKSTONE PAVING
600 GAUGE, DIAMOND SAWN
LENGTHS, 75MM THICK

SCOUTMOOR YORKSTONE
TACTILE BLISTER PAVING
AND DROP KERBS

BRINDLE TEGULAR BLOCKS
TO VEHICLE ENTRANCES.
SIZE 80X80X60MM
COLOUR - PENNANT GREY

MARSHALLS CONSERVATION
KERB TO PERIMETER PAVING

NOTE

- Maintain existing levels.

rev	description	date	dr by	ap by
original by AJC		24/05/2012		DM

Aedas

Architecture

Aedas Architects Ltd
Parsonage Chambers
3 The Parsonage
Manchester M3 2HW
United Kingdom

T +44(0)161 8287900
F +44(0)161 8287930
E manchester@aedas.com
aedas.com

client: Himor Group

project: Clarence House

drawing: Proposed Entrance Pavement Layout

project number	scale	
2011.01266.000	1:50	@A1
drawing number: AL_20_008	rev: -	issue status: PLANNING

This drawing is to be read in conjunction with all related drawings. All dimensions must be checked and verified on site before commencing any work or producing shop drawings. The originator should be notified immediately of any discrepancy. This drawing is copyright and remains the property of Aedas.