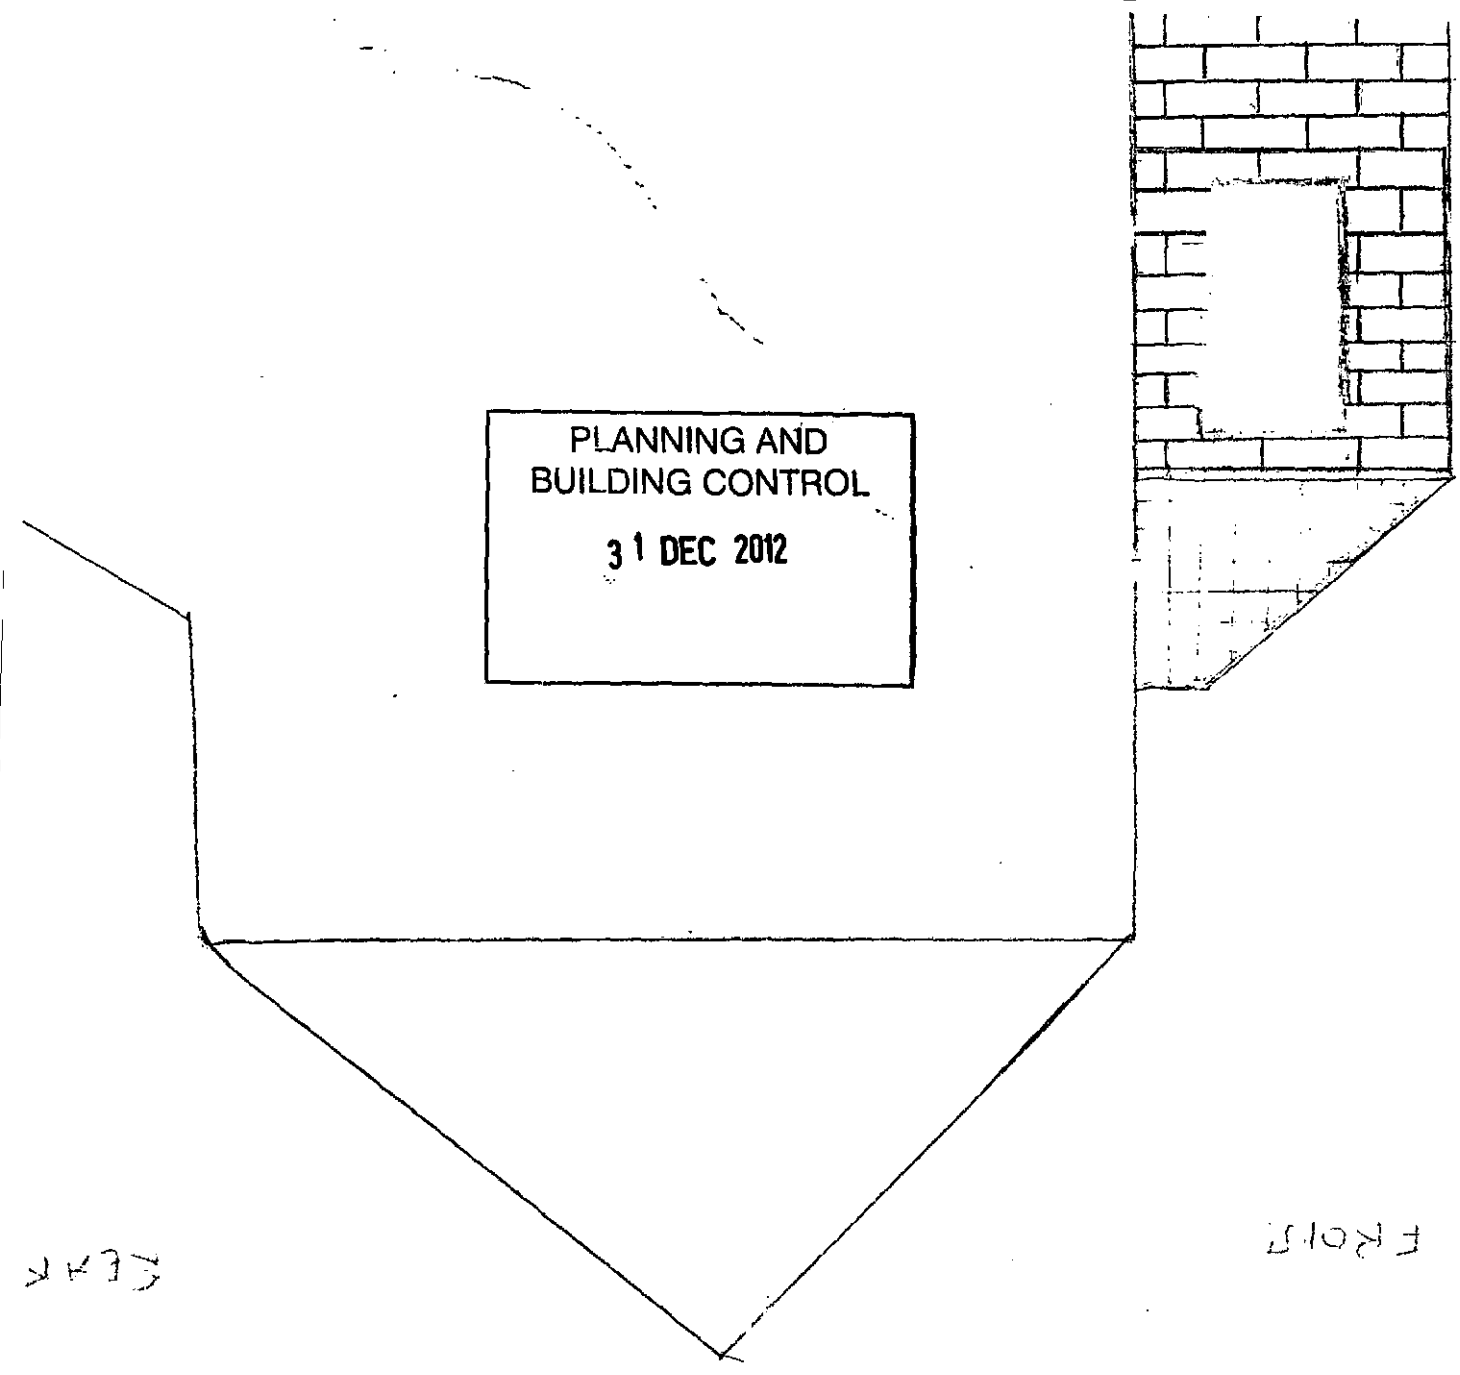

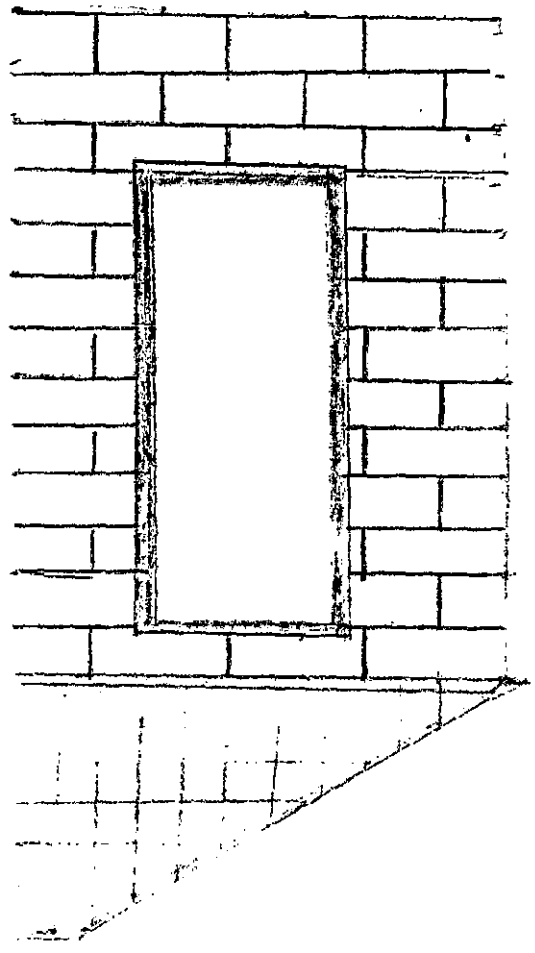

PLANNING AND
BUILDING CONTROL

31 DEC 2012

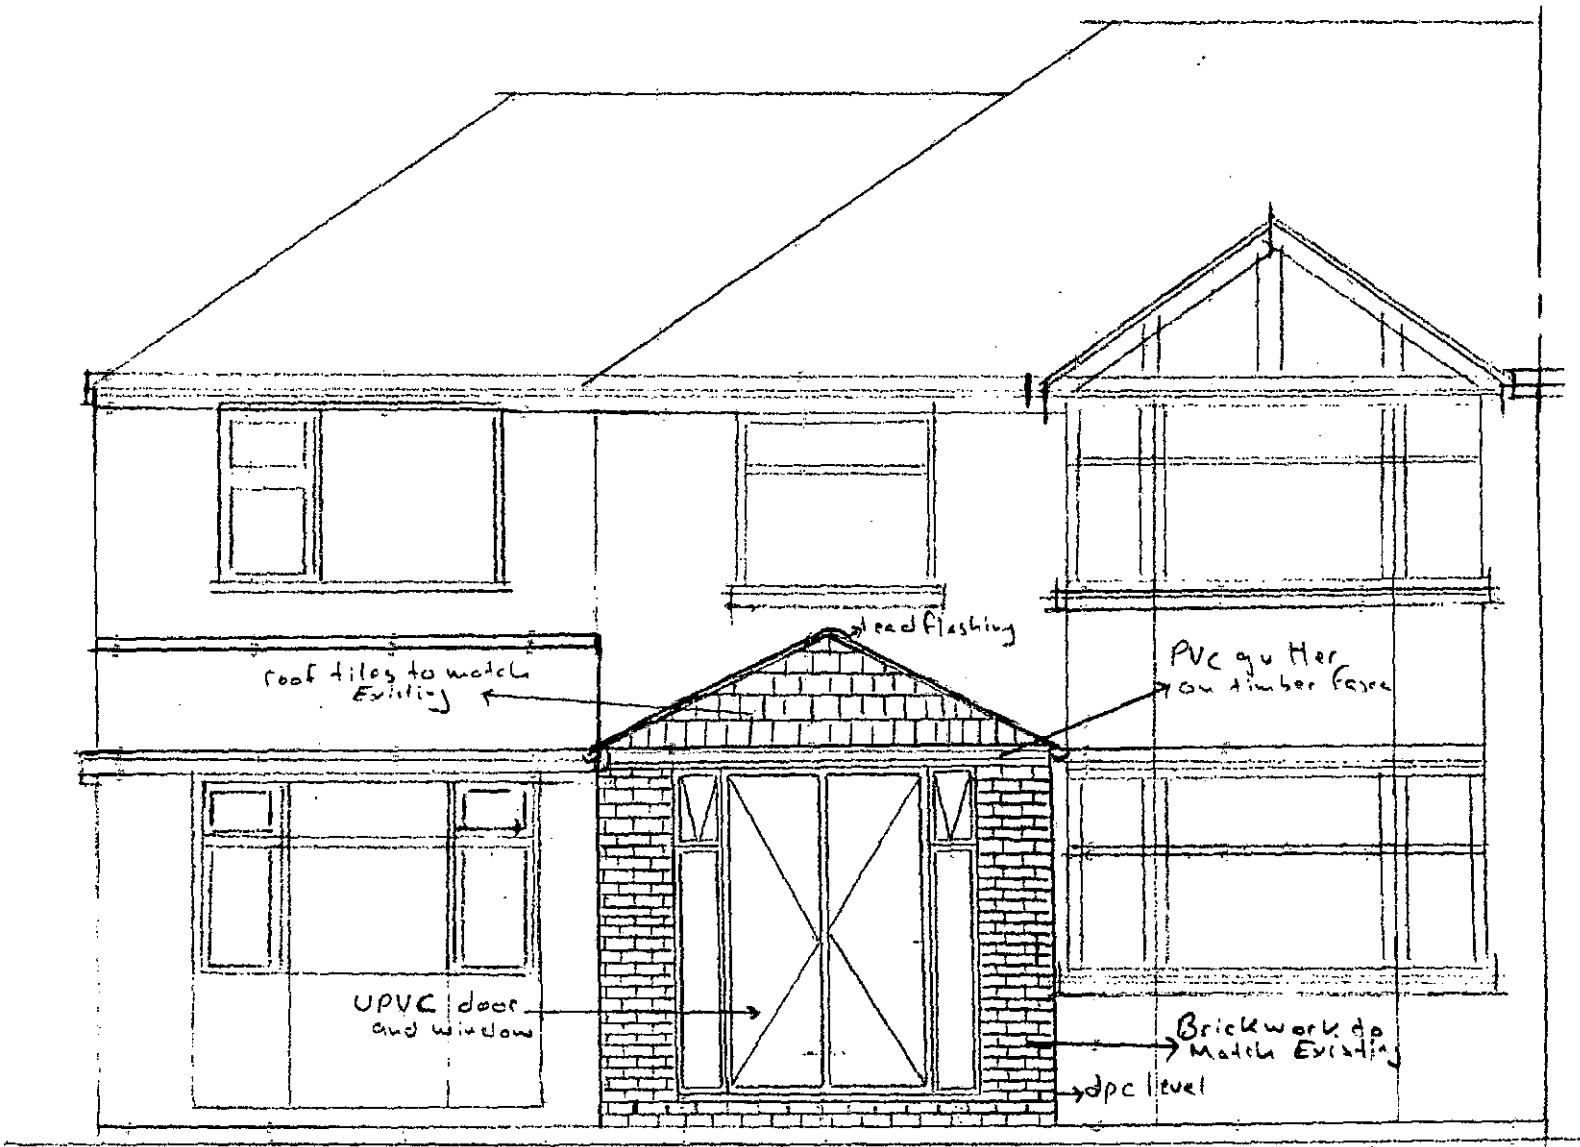

Proposed Front Elevation

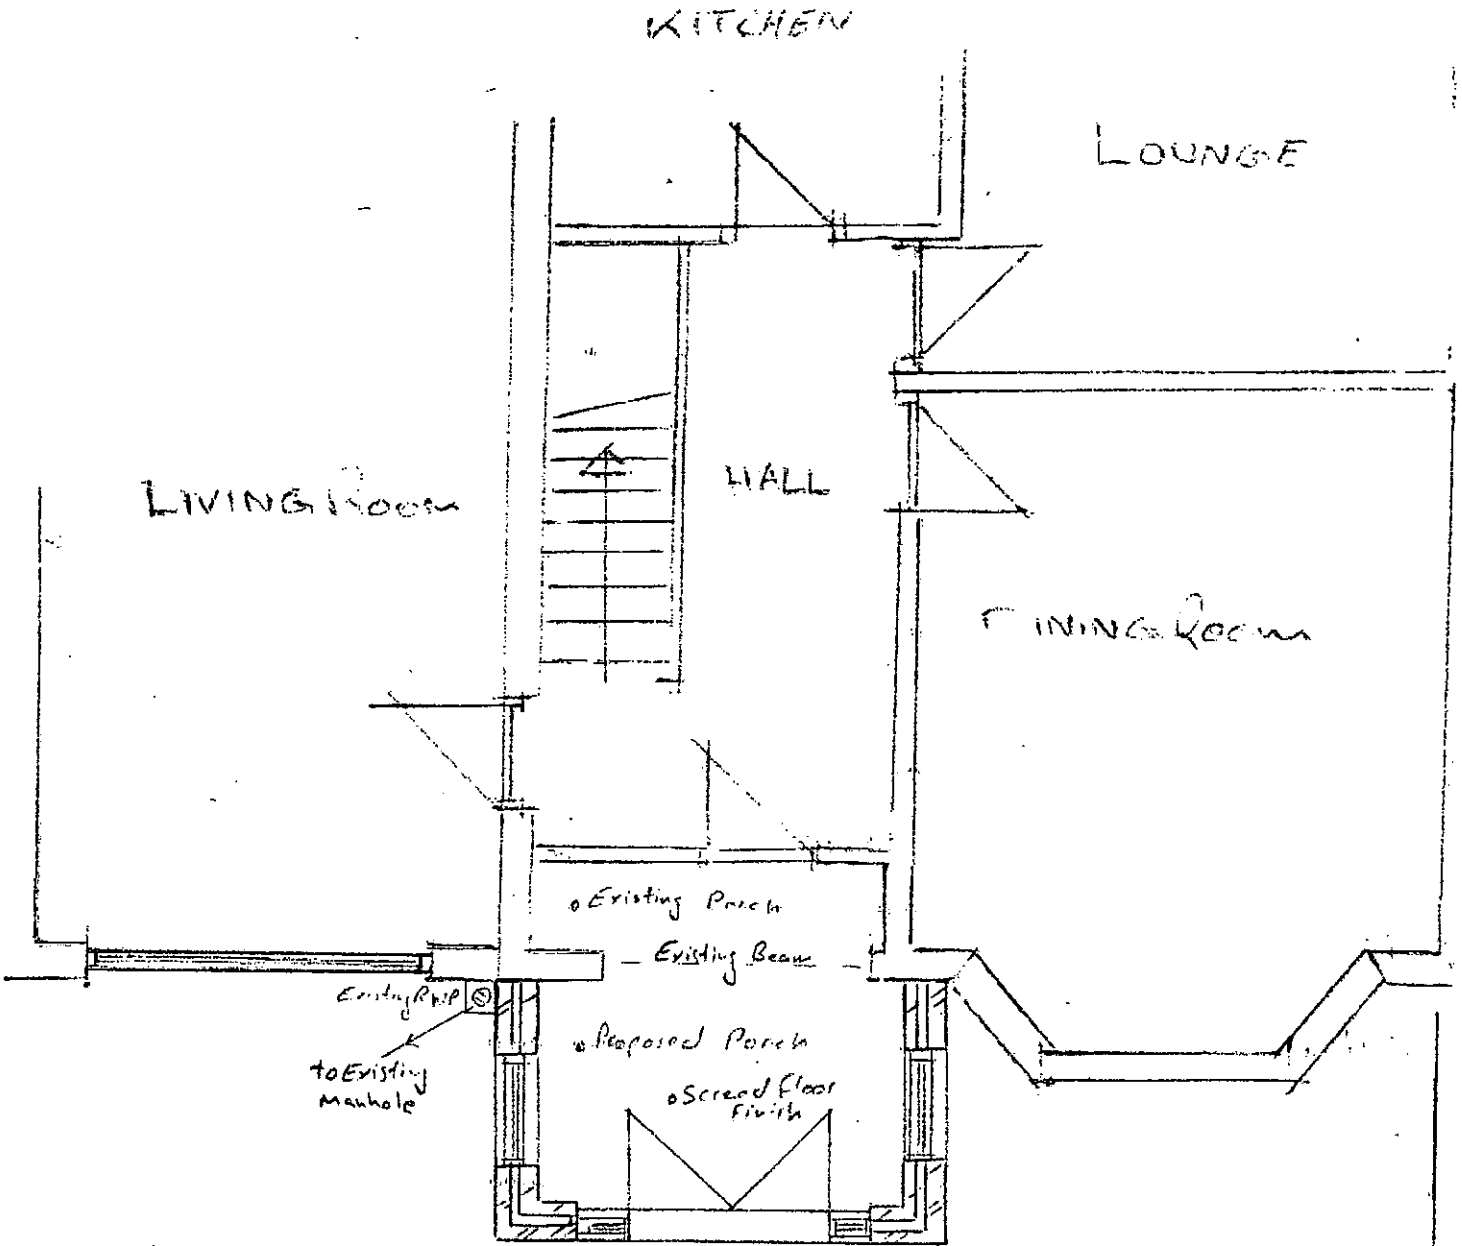

Proposed Floor Plan
Scale (1:50)

PLANNING AND BUILDING CONTROL
26 NOV 2012

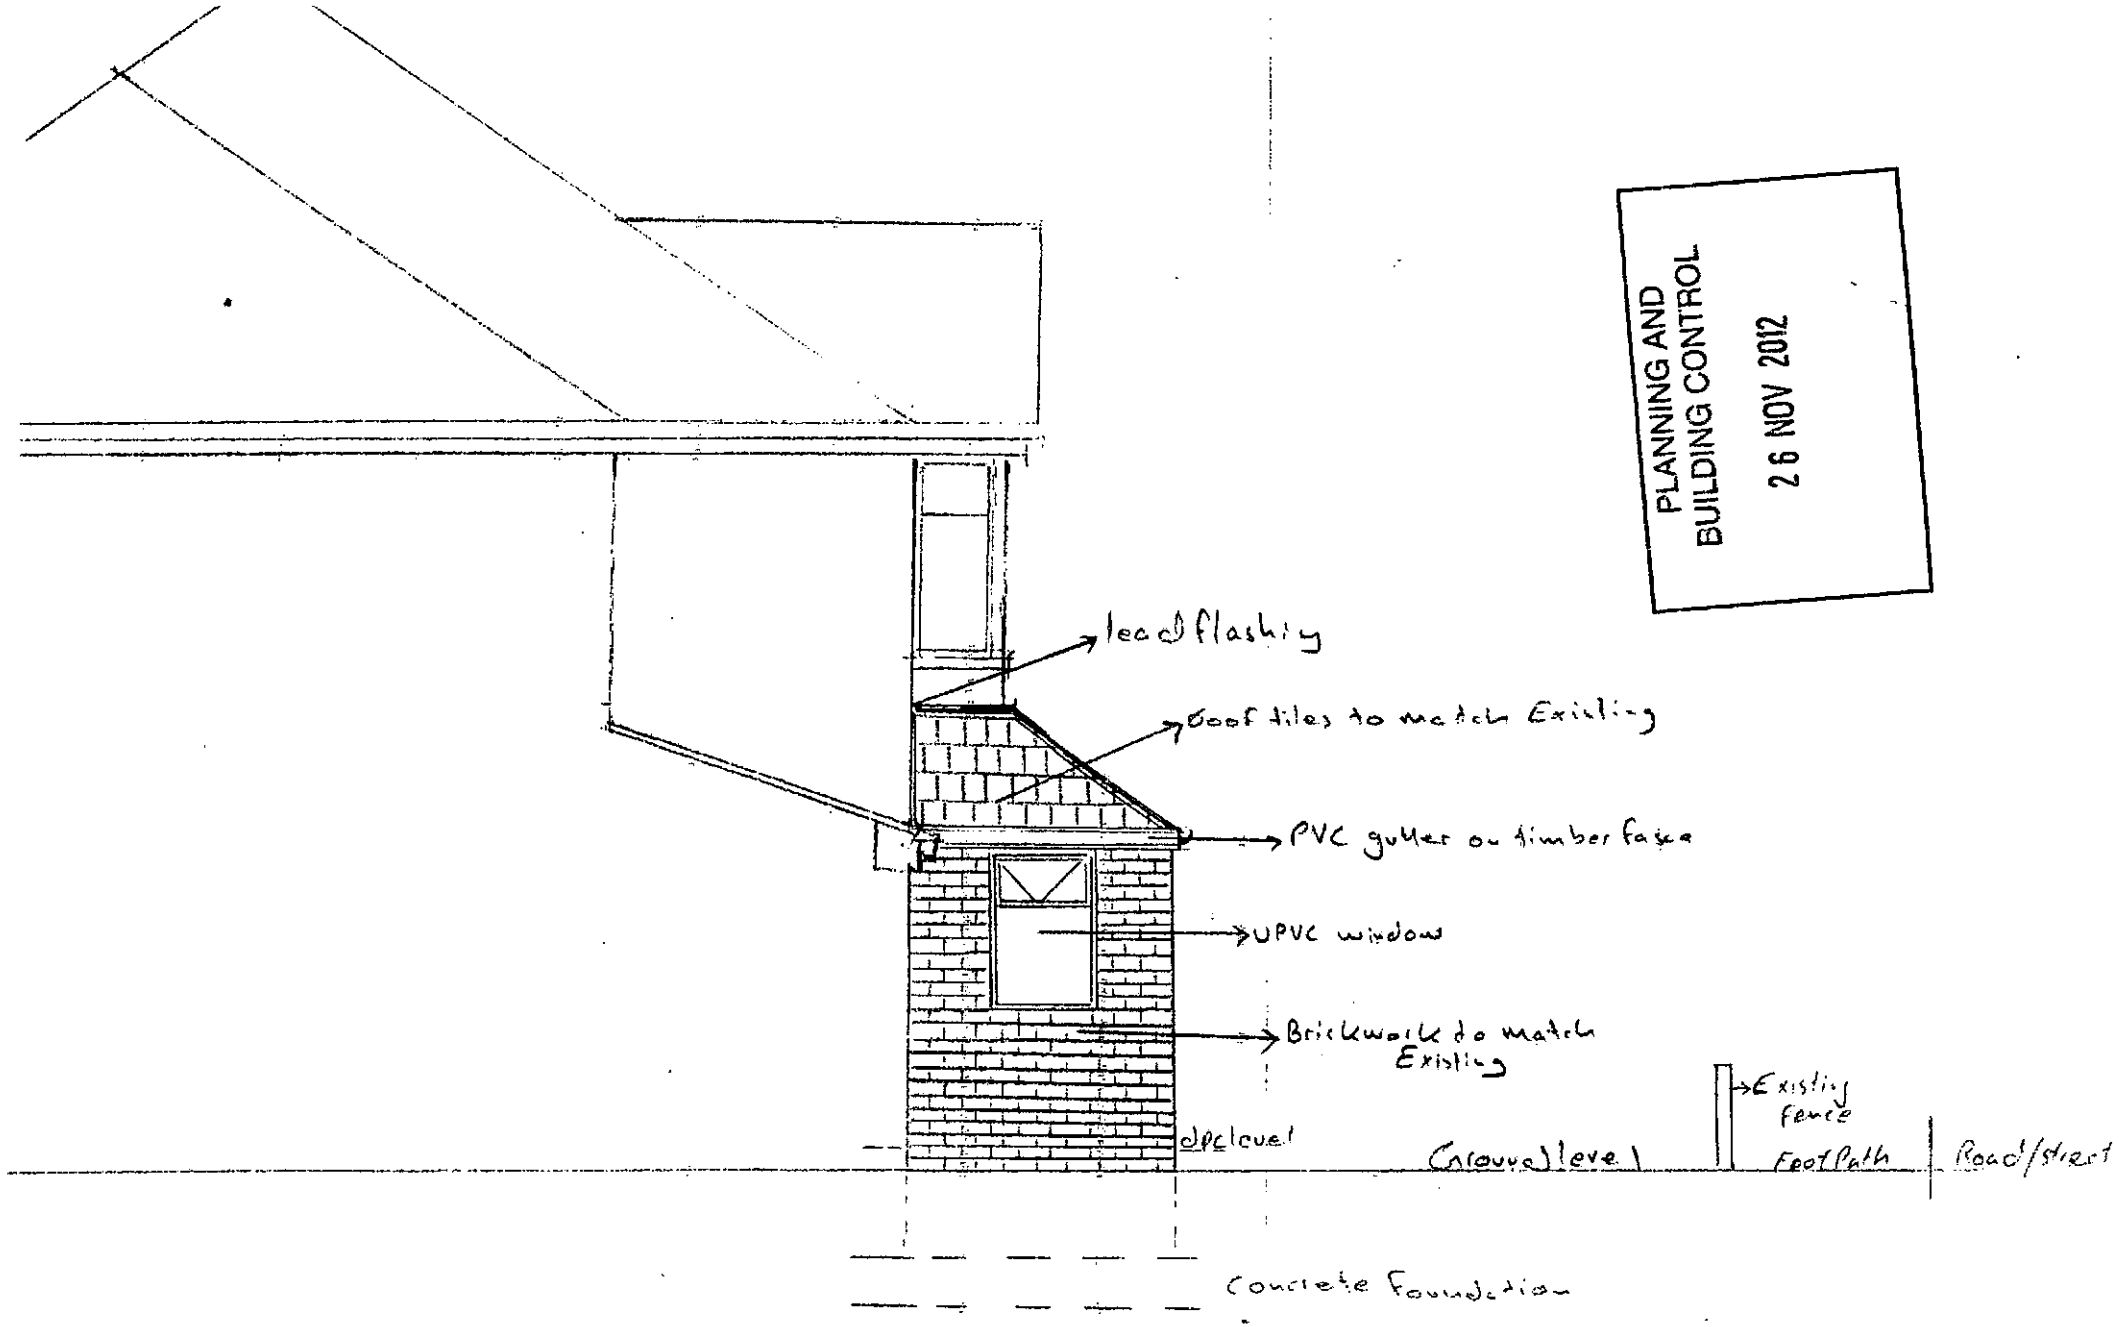

Proposed side Elevation
Scale (1:50)

PLANNING AND
BUILDING CONTROL
26 NOV 2012

roof tiles on felt
and 35x50 battens

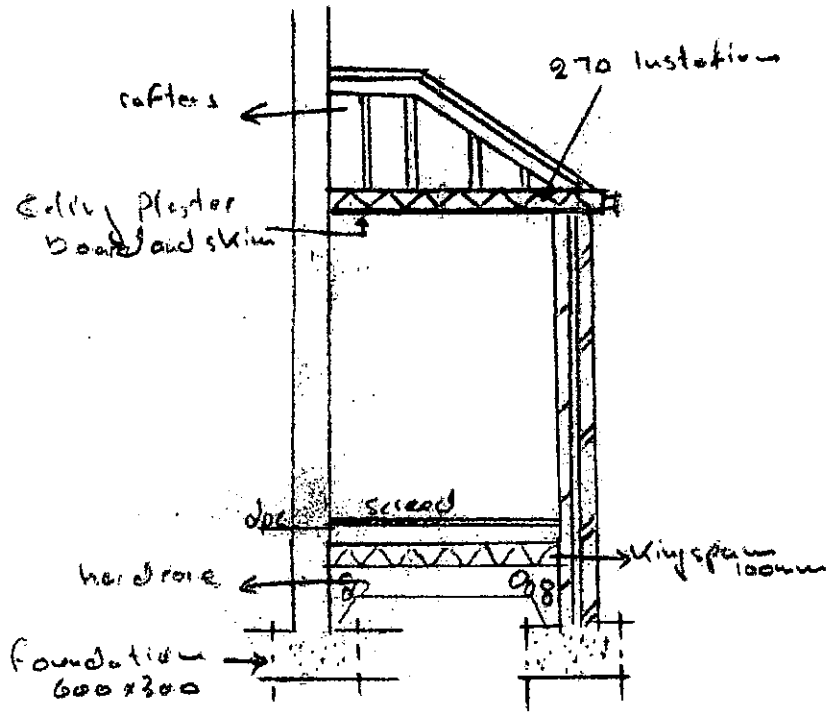

side Section
scale (1:50)