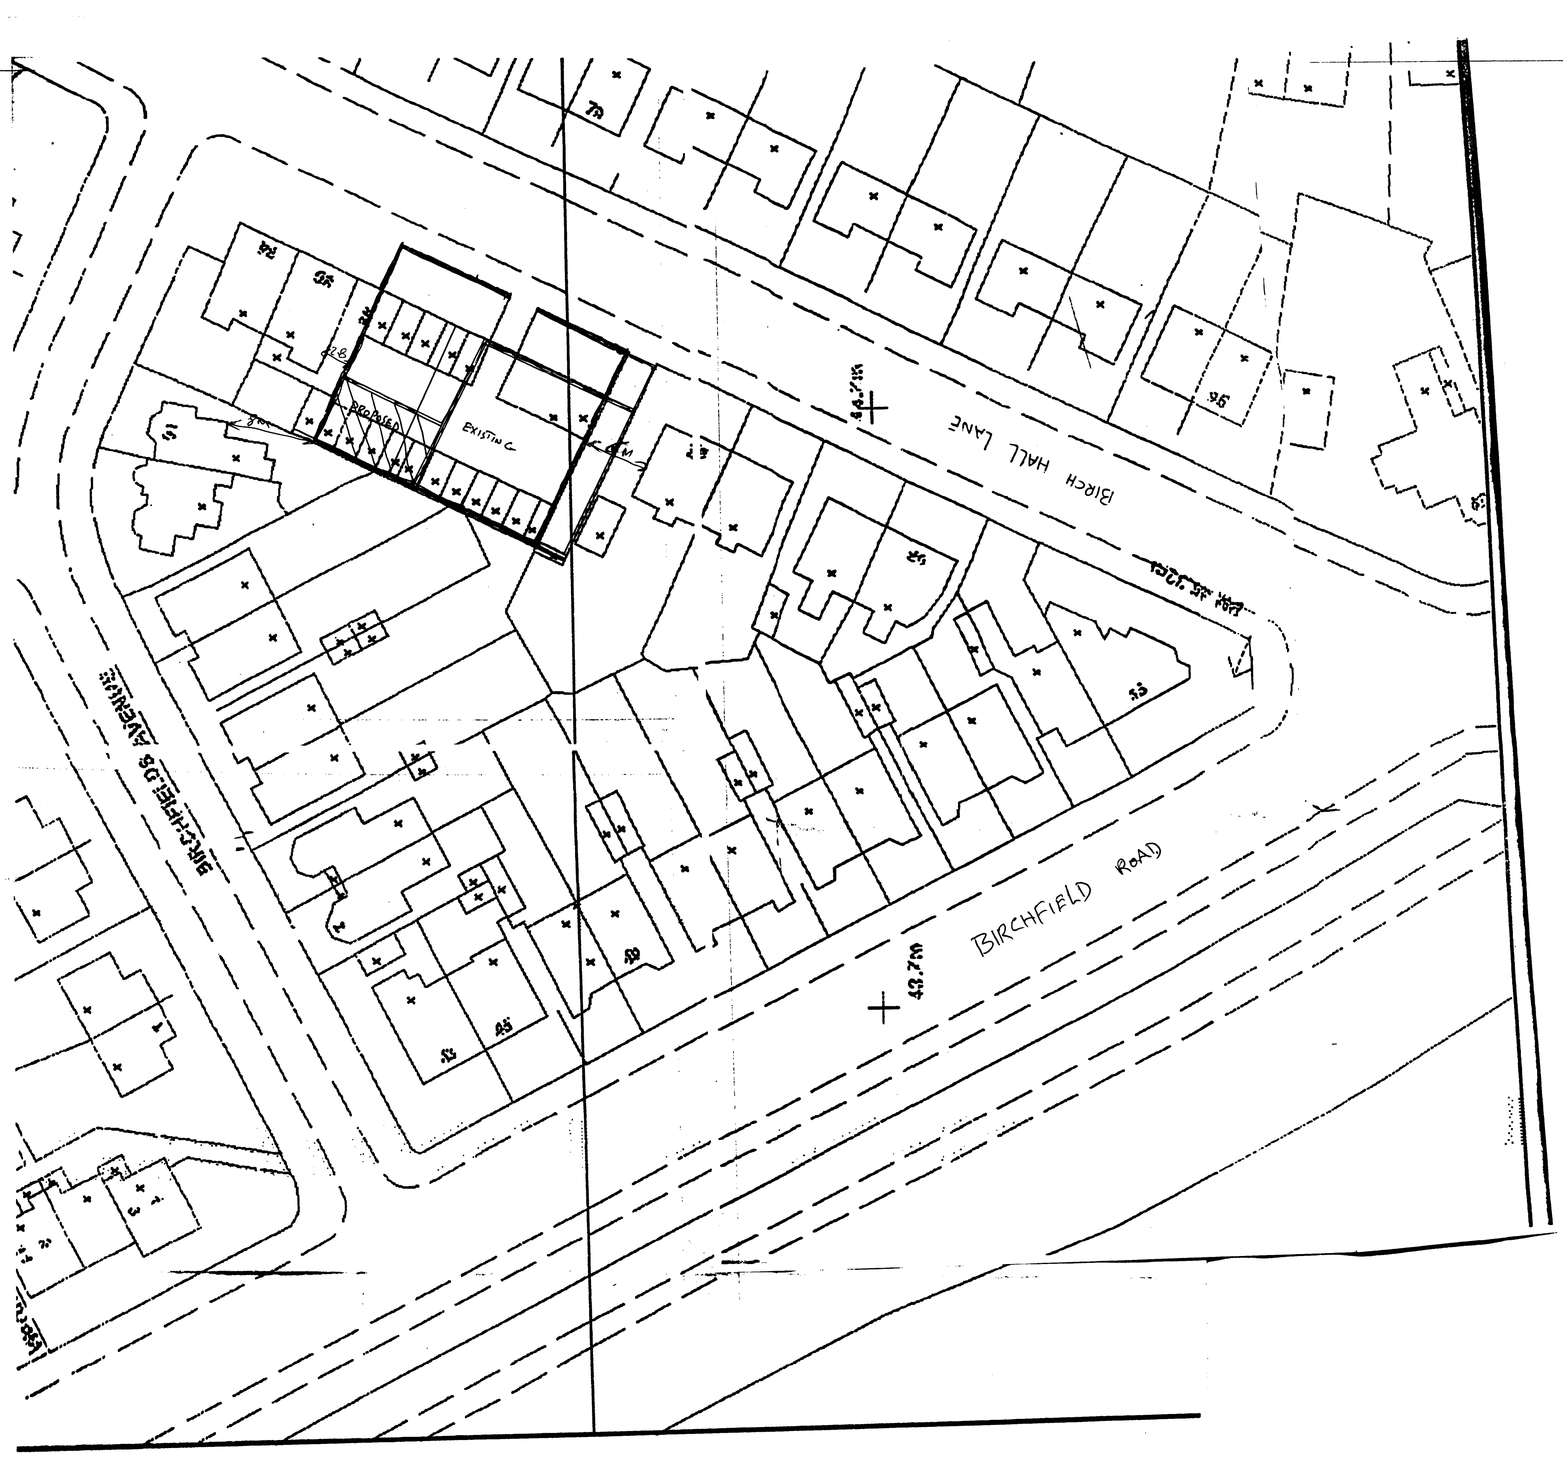


PLANN...
ACKD
REPLIED
RECD 10 JUN 2009
M
M
...
...

CLIENT: MR. CHOUDARY

STAR MOTORS
LOCATION: 88/90 BIRCH HALL LANE M13 0XZ

SCALE: 1:2500

BY: M.Y | DATE: 3-6-09