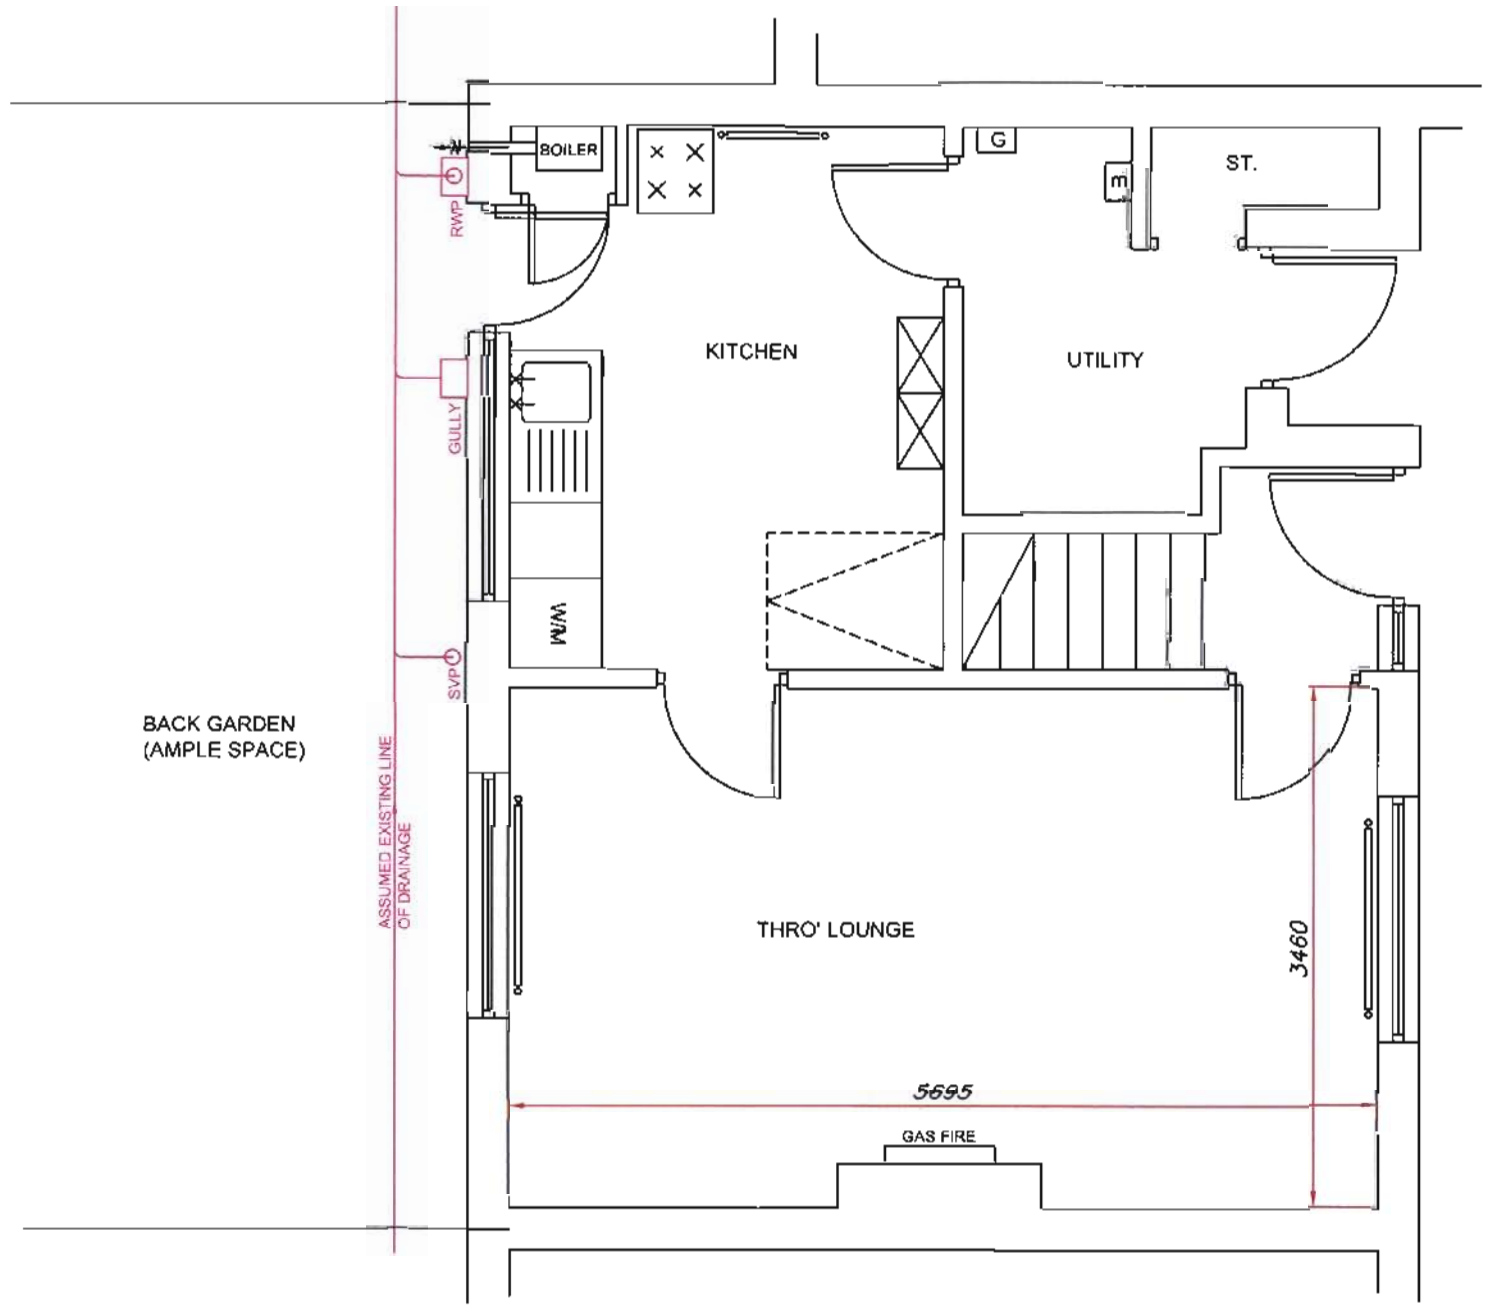

EXISTING



		Drawn By: DP	Project: 17 West View Rd. Northenden M22 4LP
		Drawing No. 107517 1 OF 4	
Rev 2 - FOR BUILDING CONTROL / PLANNING APPS	05/01/10	Scale: 1:50	**Level 4, Victoria Mill Lwr Vickers St., Miles Platting, Manchester. M40 7LH**
Rev 1 - FOR INFORMATION / DISCUSSION - SMT panel	15/07/09		
Rev 0 - FOR INFORMATION / DISCUSSION - major adapts panel	29/06/09		

MEAP Manchester Equipment & Adaptations Partnership