



South Elevation

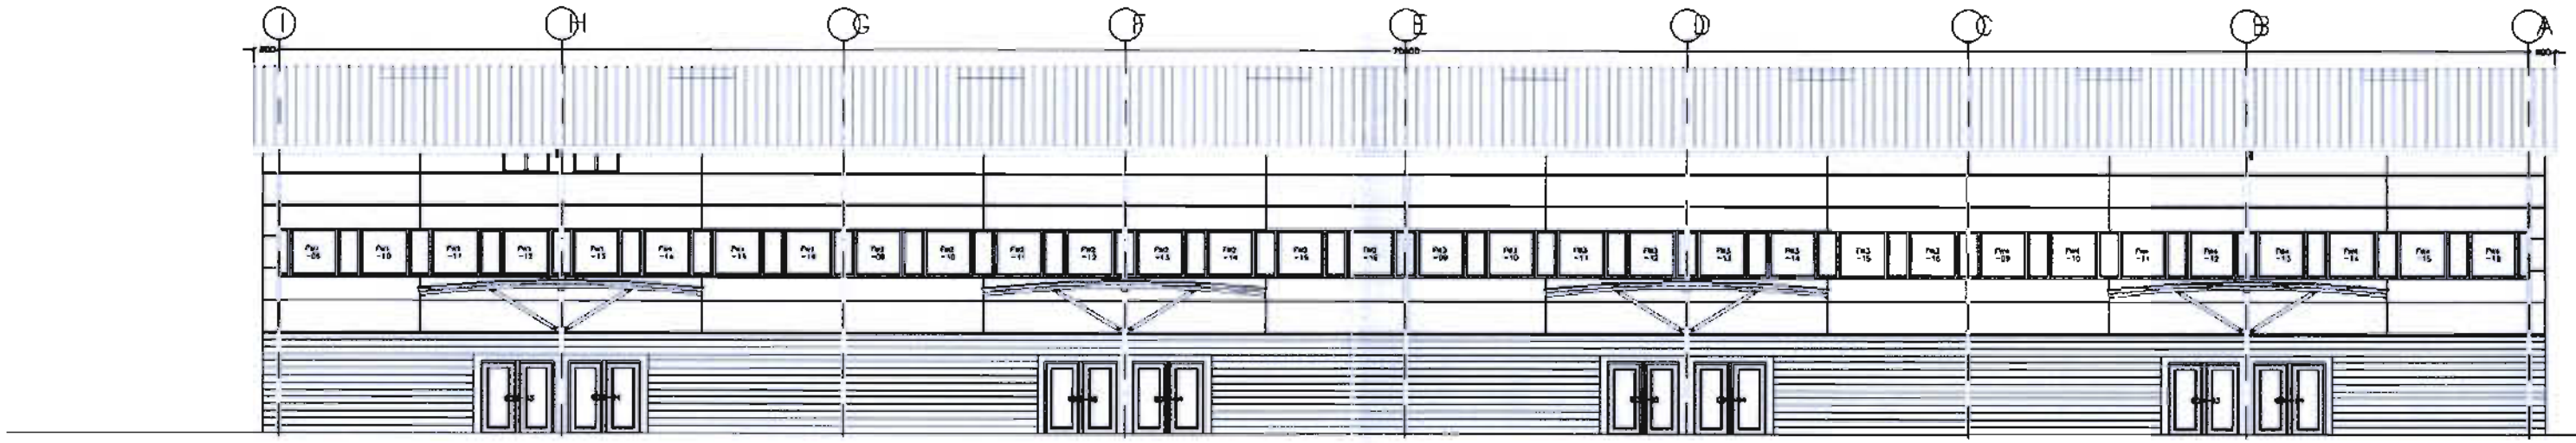

North Elevation

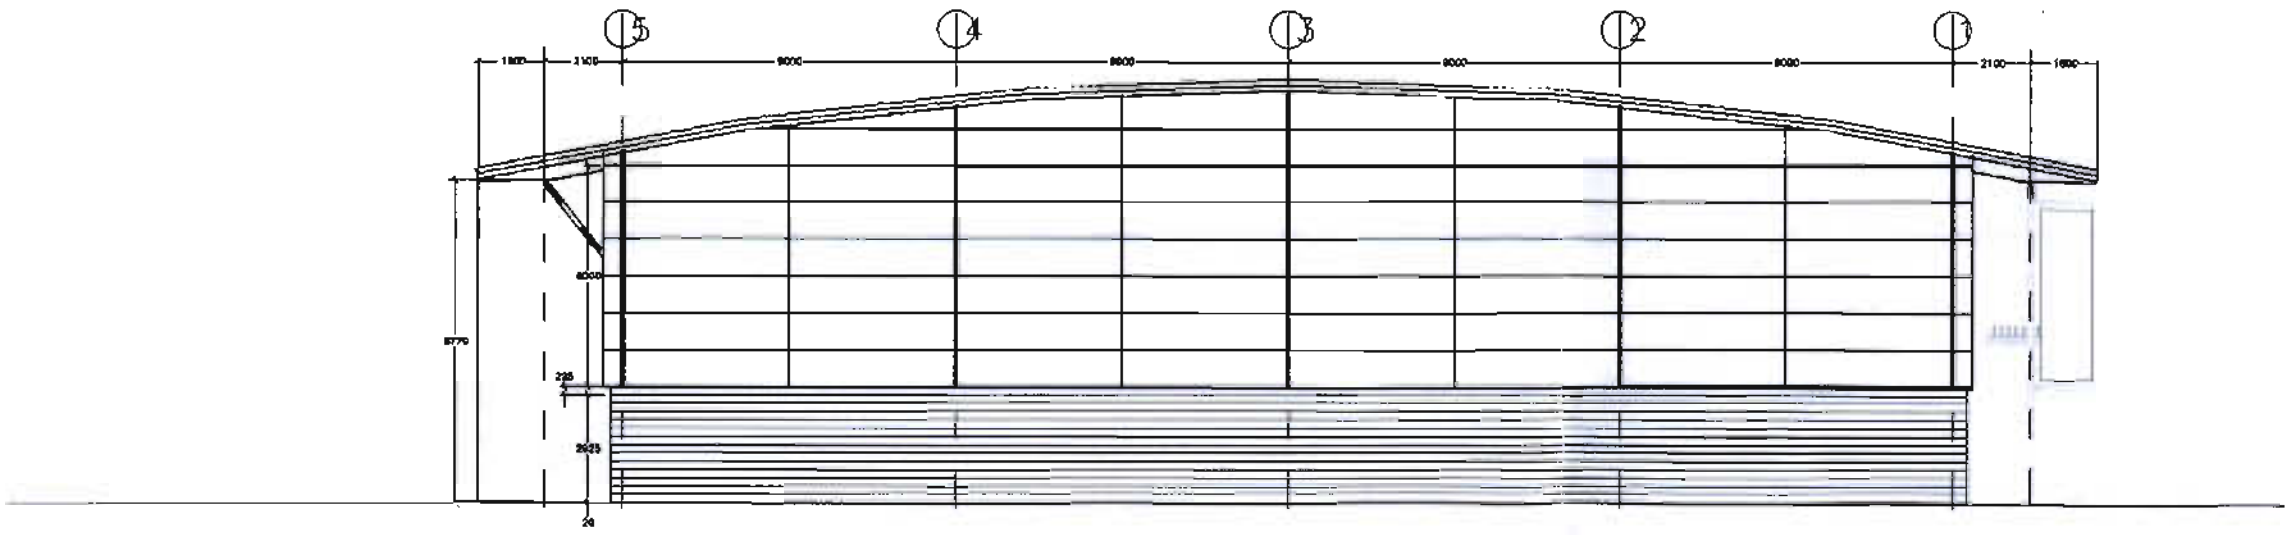

East Elevation

Do not scale dimensions
If in doubt please ask

PLANNING
ACK'D
ISSUED
18 AUG 2009

Rev J First Floor Canopy Added, Glass Amended, Additional Roller Shutters DRC 31/01/05
Rev H First Floor Plants Screen Added DRC 17/12/04
Rev G Entrance Canopy corrections added DRC 17/12/04
Rev F Ground floor Plant Room Block amended DRC 27/09/04
Rev E Entrance doors and Fenestration amended DRC 27/09/04
Rev D Amended loading door position and top hung fenestration added DRC 30/01/04
Rev C Amended North elevation and window layout DRC 15/01/04
Rev B Added struts on South Elevation AJH 04/03/04
Rev A Amended the height of the building and the windows DRC 15/01/04

Apollo Business Park
Apsley Grove, Ardwick, Manchester

Elevations

Scale 1:200 @ A3

Drwg. No: 3943AL(0)008 Rev J
Date 2003 2003 Scale 1:100 @ A1 Drawn by :----

buttress fuller allsopwilliams— architects
21–23 Princess Street, Manchester, M2 4DF — Telephone + 44 (0)161 228 2363
Fax + 44(0)161 228 2453 — email ...