
Existing elevation - 6th floor parapet

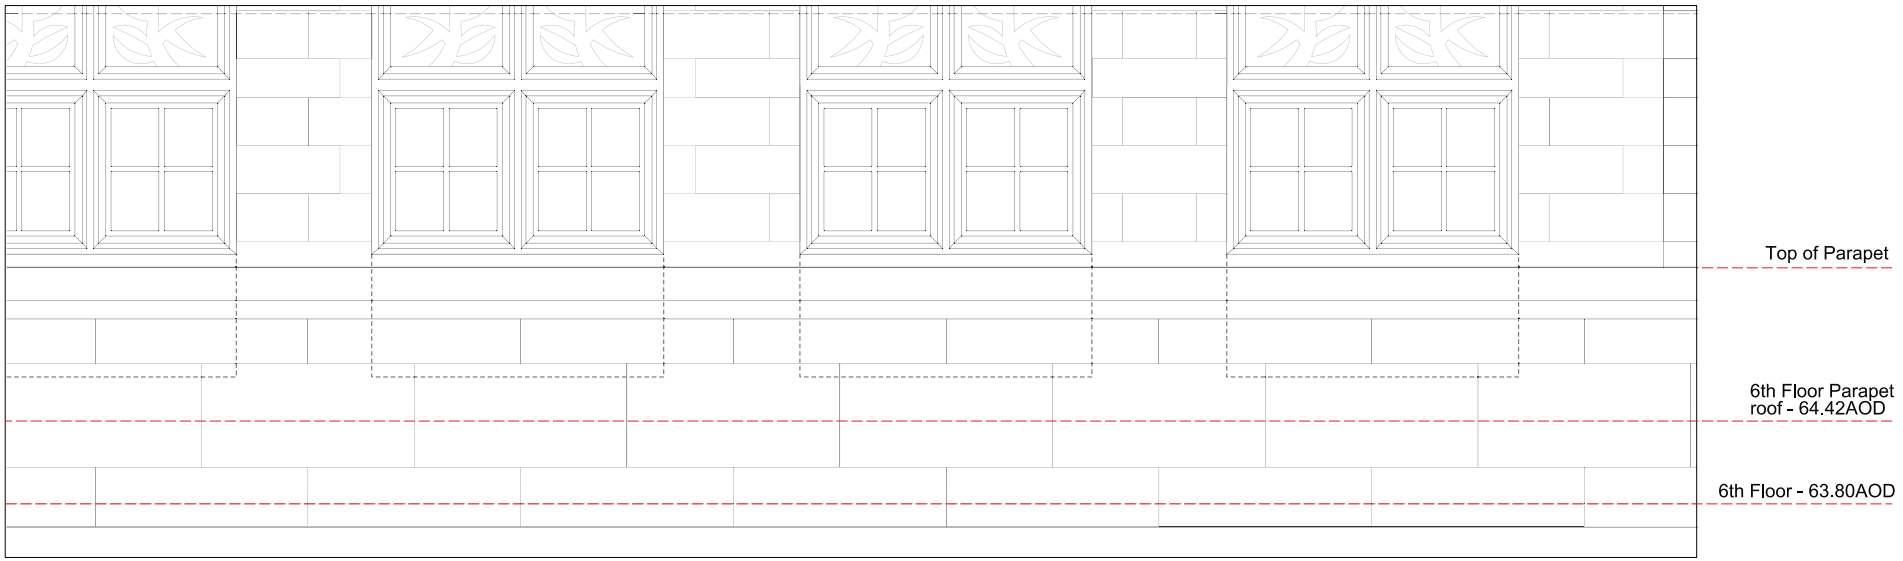

IAN SIMPSON ARCHITECTS LIMITED

Note:
This drawing is copyright
Do not scale off dimensions.
All dimensions to be checked on site by contractor.
Contractor to report any dimensional discrepancies, errors or omissions prior to commencing on site.
All survey information relating to the THX plans has been taken from Oakes Survey Drawings.
All survey information relating to external levels and elevations have been taken from IDS Drawings.

Rev	Date	Description	Rev	Date	Description	Rev	Date	Description

North

Project Title: Manchester Townhall Complex Transformation Project
Townhall Extension

Drawing Title: 6th floor existing parapet elevation

Reason For Issue: Planning

Scale: 1:40 @ A3 1:20 @ A1

Date: 19 Feb 2013

Job No: 1253

Drawing No: 1253-ISA-DR-G530-XE-SATDISH

Revision: -

IAN SIMPSON ARCHITECTS
Glendale, 4 Clarendon Street, Manchester, M15 4AG
T +44 (0)161 835 2345 F +44 (0)161 699 4888
5 - 6 Roberts Place, London EC1R 0EB
T +44 (0)20 7549 4000 F +44 (0)20 7490 1031
mail@iansimpsonarchitects.com

© Ian Simpson Architects ltd 2008