North

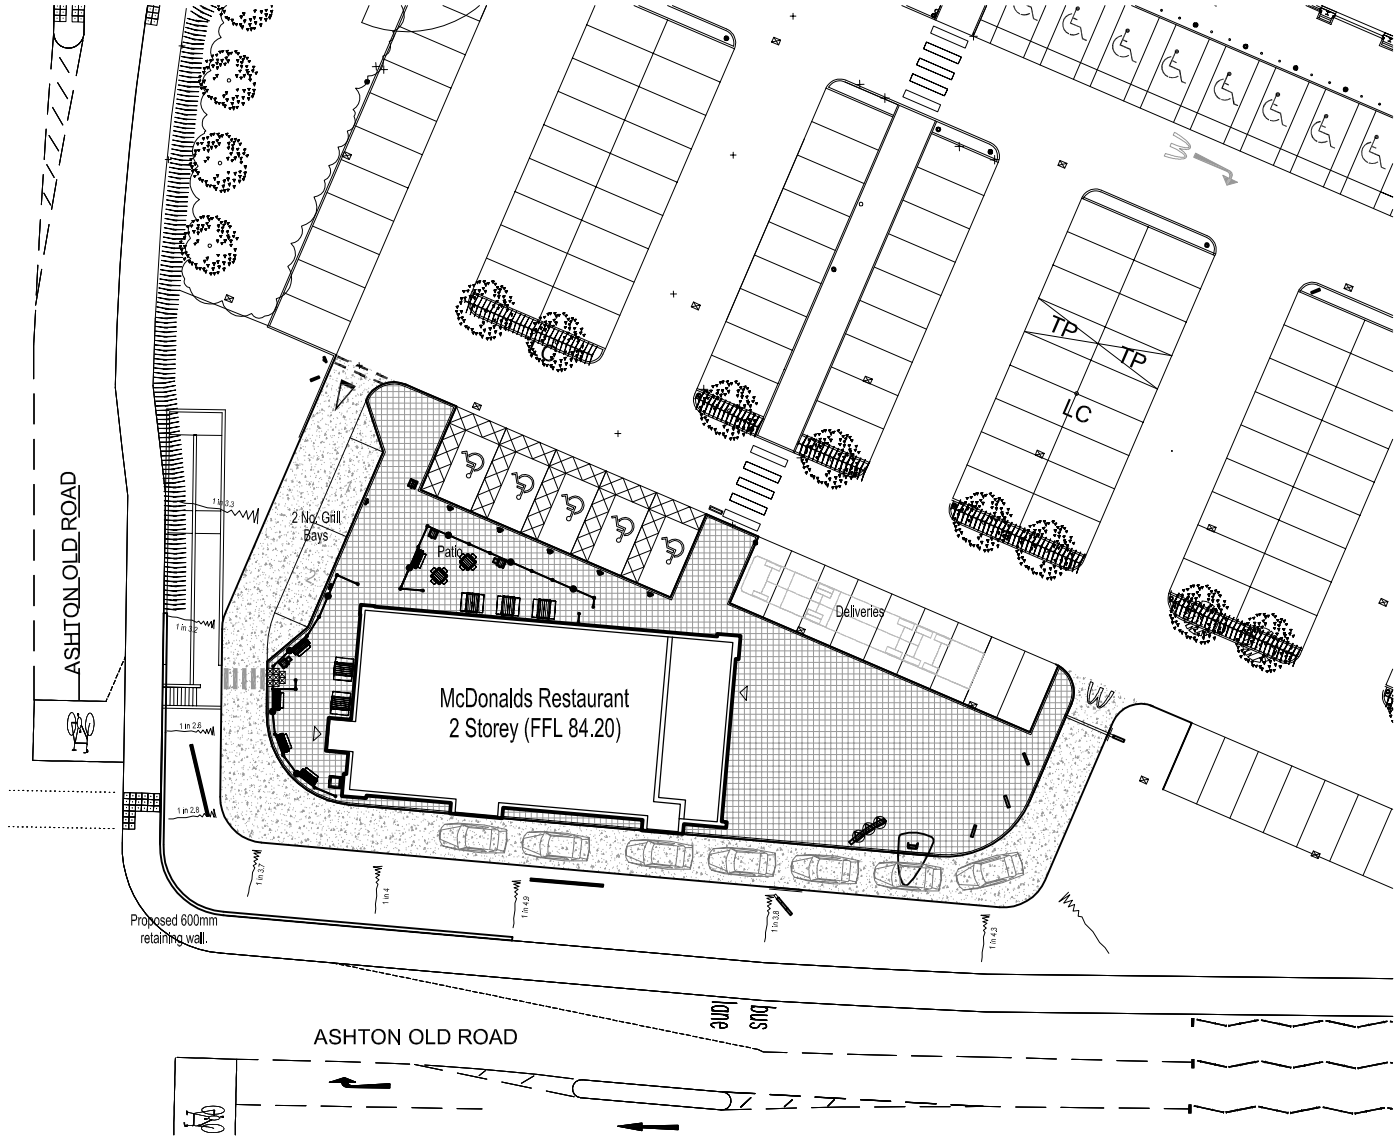

BLOCK PLAN

SCALE BAR

0 10 20 50m

AEW Architects
Century Buildings
St. Mary's Parsonage
Manchester M3 2DD
t: +44 (0) 161-214 4370
f: +44 (0) 161-214 4371

Notes:
All drawings to be read in conjunction with all other drawings as noted on issue sheet.

REV.	DATE.	DRAWING REVISIONS.	BY.	CHECKED
A	28.02.12	Drive totem 3 position amended to increase visibility	BC	JLS

GENERAL NOTES:
All works are to be undertaken in accordance with the Building Regulations and the latest British Standards.
All proprietary materials and products are to be used strictly in accordance with the manufacturers recommendations.
All dimensions to be checked on site prior to construction.

PROPOSED DEVELOPMENT AT
Openshawe
Ashton Old Road

STORE No :–
-

ON BEHALF OF :–
McDonald's Restaurants Ltd

DRAWING TITLE :–
Block Plan

DRAWN BY	CHECKED BY	DRAWING No.	REV No.
BC	JC	4725_0002	A
SCALE & SIZE	**DATE**		
1:500@A3	18.01.12		

AEW Architects
Century Buildings
St. Mary's Parsonage
Manchester M3 2DD
t: +44 (0) 161-214 4370
f: +44 (0) 161-214 4371