
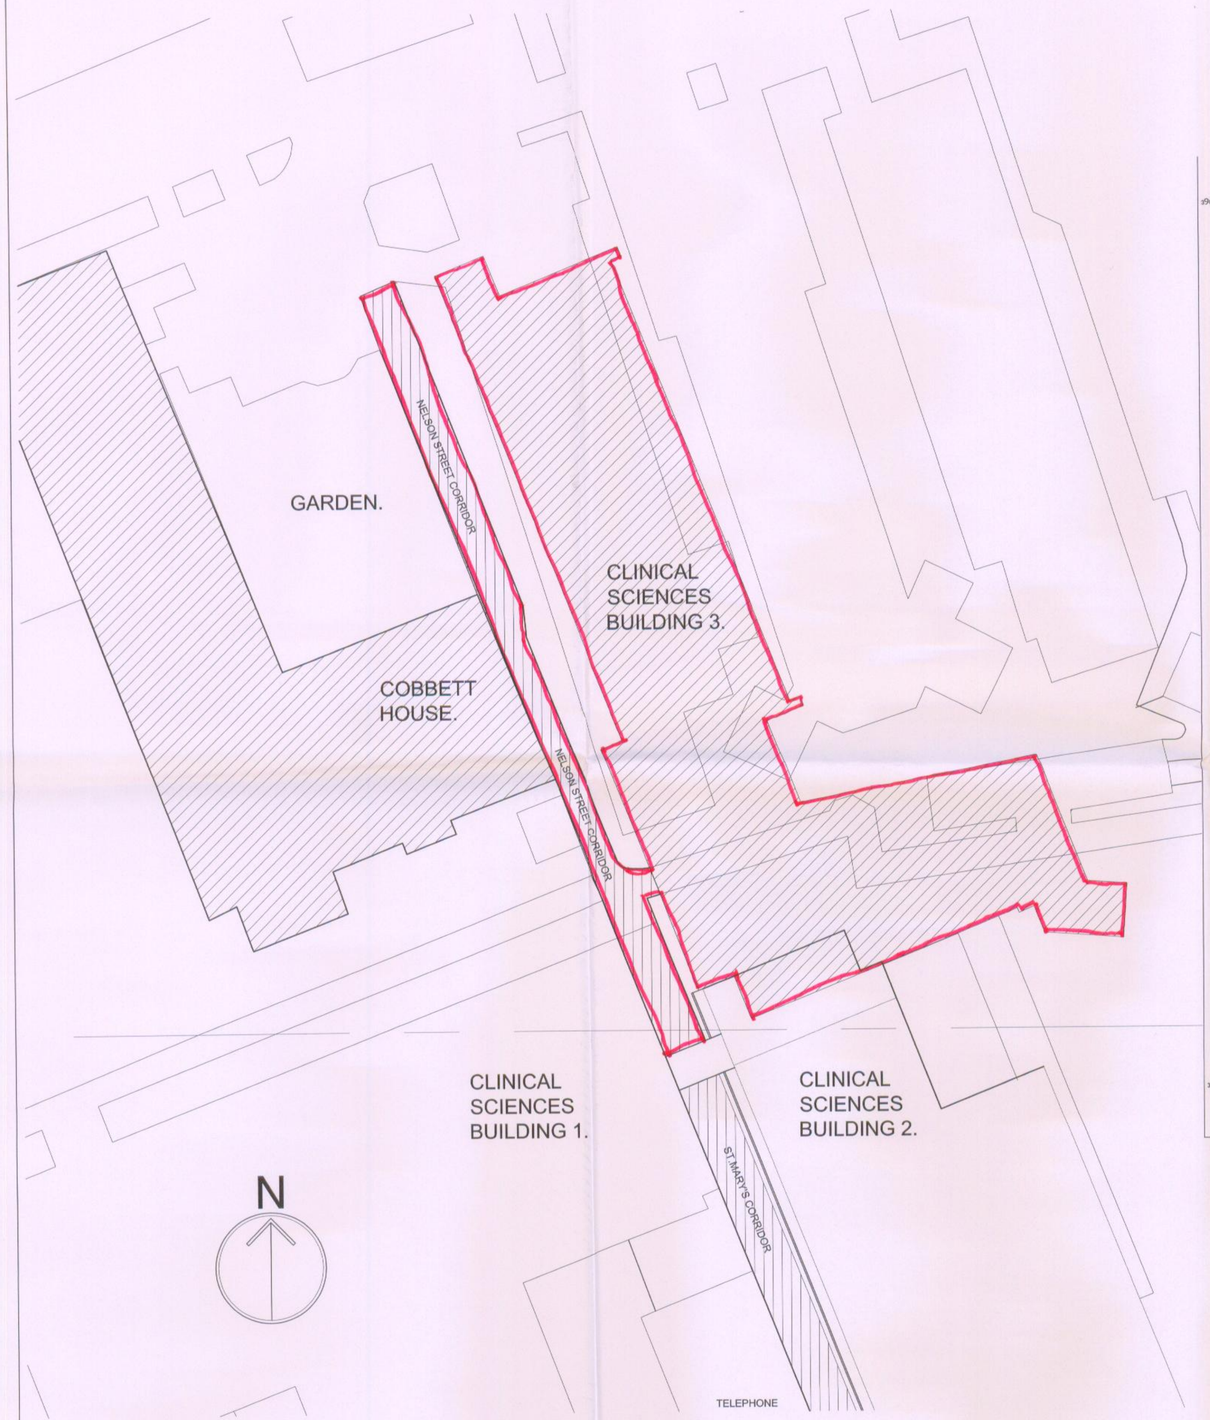


Site Plan 1:200

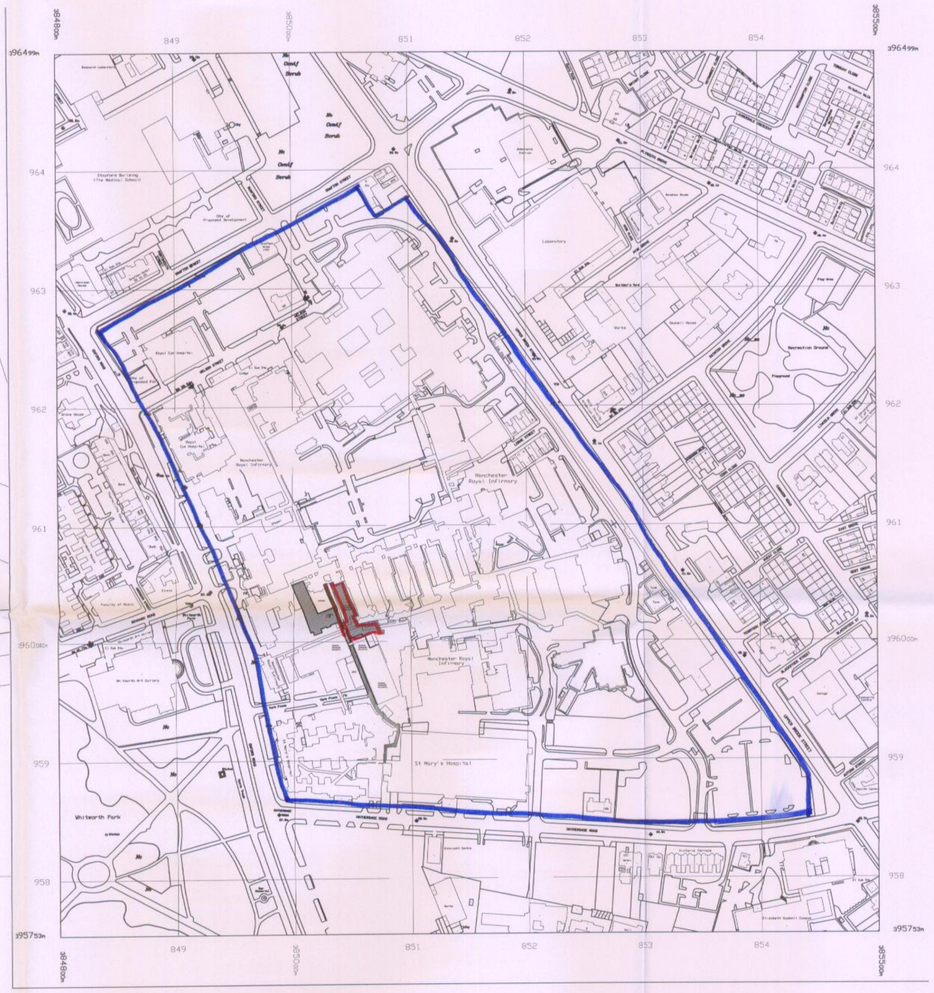

Location Plan 1:2500

NOTES

ALL DIMENSIONS AND LEVELS ARE TO BE CHECKED ON SITE

ANY DISCREPANCIES ARE TO BE REPORTED TO THE ARCHITECT BEFORE ANY WORK COMMENCES

THIS DRAWING SHALL NOT BE SCALED TO ASCERTAIN ANY DIMENSIONS WORK TO FIGURED DIMS ONLY

THIS DRAWING SHALL NOT BE REPRODUCED WITHOUT EXPRESS WRITTEN PERMISSION FROM AFL LTD.

Rev	Description	Date	By

Drawing Stage

Drawing Status PRELIMINARY

client
BOVIS LEND LEASE

project
Clinical Sciences Building 3

drawing title
SITE LOCATION PLAN & SITE PLAN.

RECD - 8 FEB 2008

AFL

AFL Architects
St. James's Buildings
Oxford Street
Manchester
M1 6FQ

t: +44(0)161 236 6263
f: +44(0)161 236 6484
w: www.afl-uk.com
e: mail@afl-uk.com

date	03.04.07
scale	1:2500 & 1:200
drawn	LB
checked	

drawing number CSB-AFL-0-10001-P-01