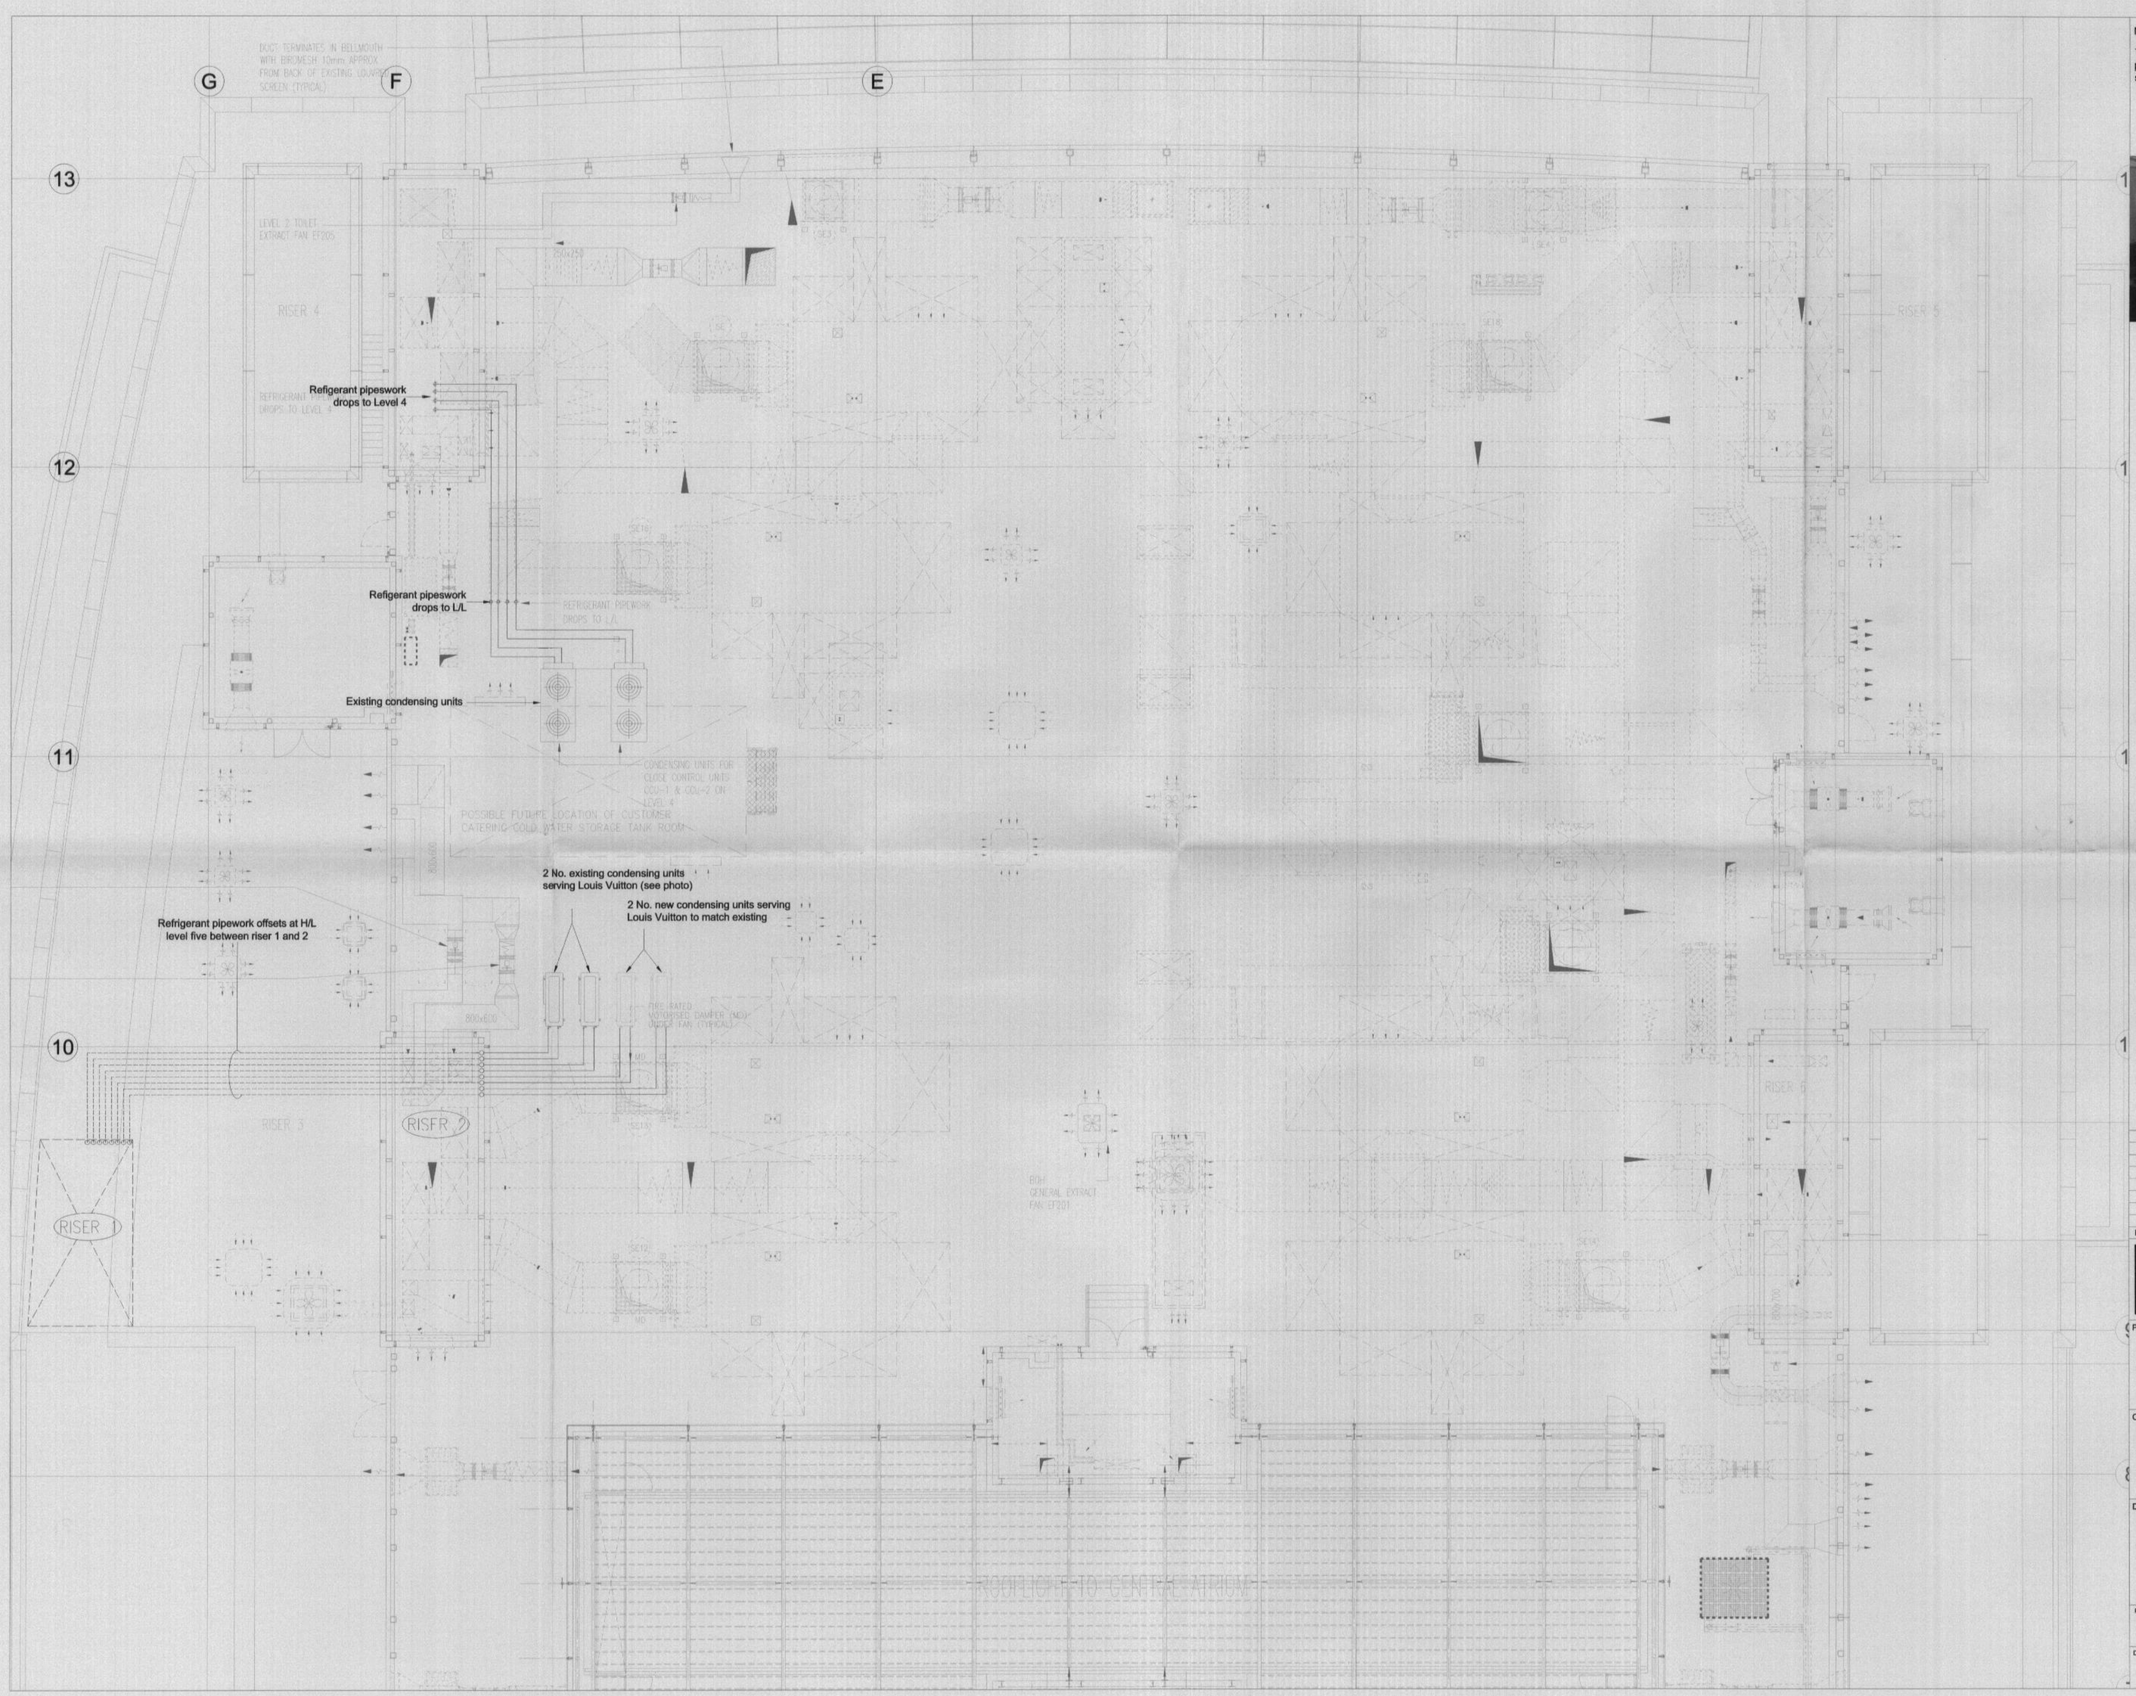

NOTES:

This drawing has been based on plans prepared by others and all dimensions should be checked on site.

High Level
Low Level Hidden
Low Level



Existing condensing units

PLANNING

ACK'D
REPLIED
RECD 22 JAN 2008

REV	DATE	DESCRIPTION

FREEMAN BEESLEY: BUILDING SERVICES ENGINEERS
50 Gloucester Road
Brighton East Sussex
BN1 4AQ
T: + 44(0)1273 689577
F: + 44(0)1273 689578
E: info@freemanbeesley.com

PROJECT:
Louis Vuitton Store
Manchester

CLIENT:
Louis Vuitton

DWG TITLE:
Roof Level
Mechanical
Layout
(Proposed)

PROJECT No.:	DWG No.:
211	M004

DATE:	SCALE:	REV:
Jan 2008	1:100 @A1 1:200 @A3	