Copyright of this drawing is vested in 5plus Architect and it must not be copied or reproduced without written consent.
Figured dimensions only are to be taken from this drawing. DO NOT SCALE OFF THIS DRAWING ____ IF IN DOUBT ASK

All contractors must visit the site and be responsible for taking and checking all dimensions relative to their work, 5plus architects are to be advised of any variation between drawings and site conditions.

Electronic date/ drawings issued as 'read only' and should not be interrogated for measurement,
All dimensions and levels should be 'read only' from those values stated in text, on the drawings

KEY PLAN:

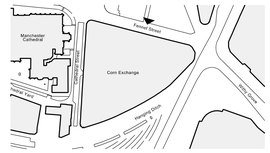

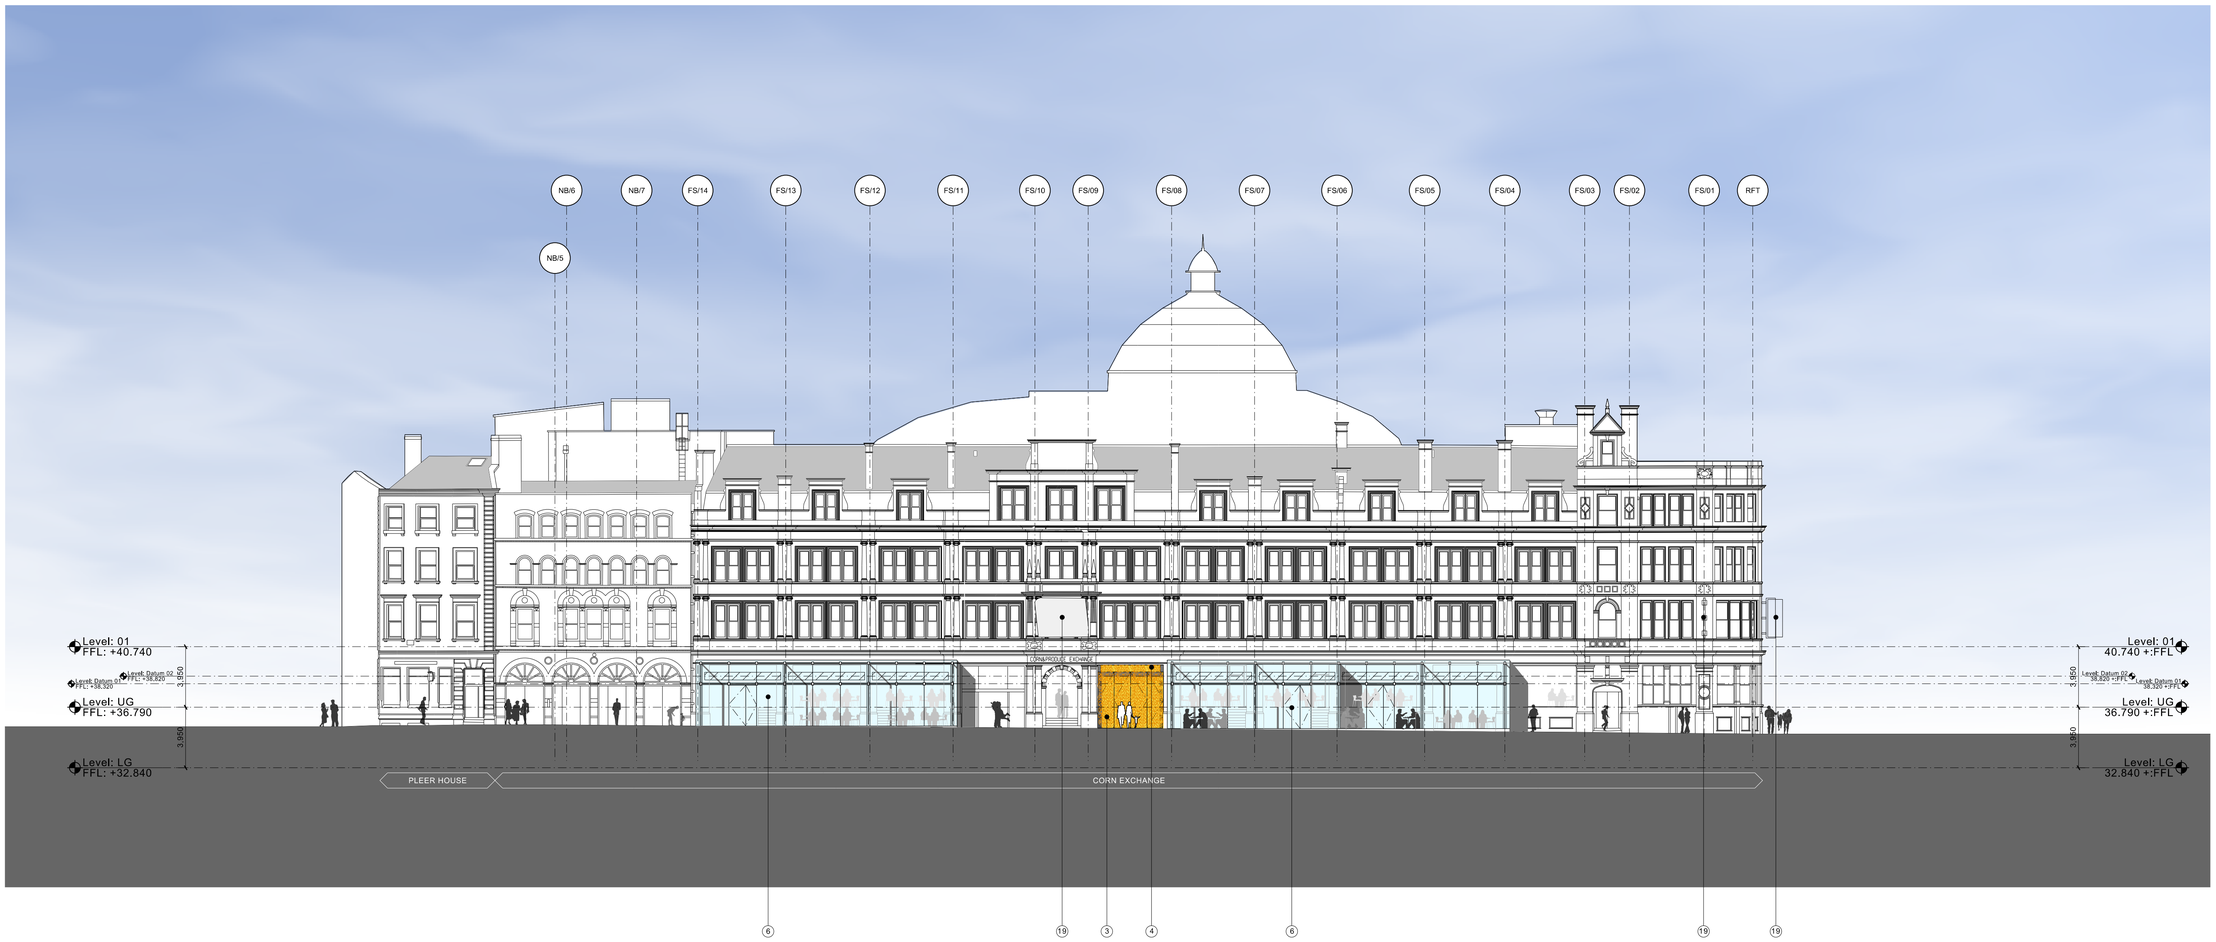

Materials legend

1. Metal frame window system
2. Retractable canopy
3. Metal entrance door
4. Canopy
5. Window frames to match existing
6. Structural glazing system
7. Structural frame
8. Internal stone paving
9. Glass balustrade
10. Balustrade fixing plate
11. Pendant lighting
12. Rainwater goods
13. Column base detail to accommodate displacement vent
14. Column head
15. New plasterboard with trim detail
16. New bulkhead below walkway to accommodate heaters and lighting
17. Internal automatic opening door
18. New floor

Notes

19. Zone for signage
20. Tenant fit out item (indicative)
21. Existing structure to be investigated further as part of detail design
22. Design intent - detail to be developed as part of detail design
23. Demise lines are indicative and subject to change refer to tenant design guide

REV:	DATE:	DETAILS:

5plus architects
4th Floor
The Hive
47 Lever Street
Manchester
M1 1FN
+44 (0)161 228 0211
www.5plusarchitects.com

PROJECT:
Corn Exchange,
Manchester

TITLE:
Proposed Fennel Street Elevation

SCALE	DATE:	DRAWN:	CHECKED:
1:200 @ A1	23/07/13	LS	KG

STATUS:
PLANNING

DRAWING NO: 05045 B1_04_2202

REV: