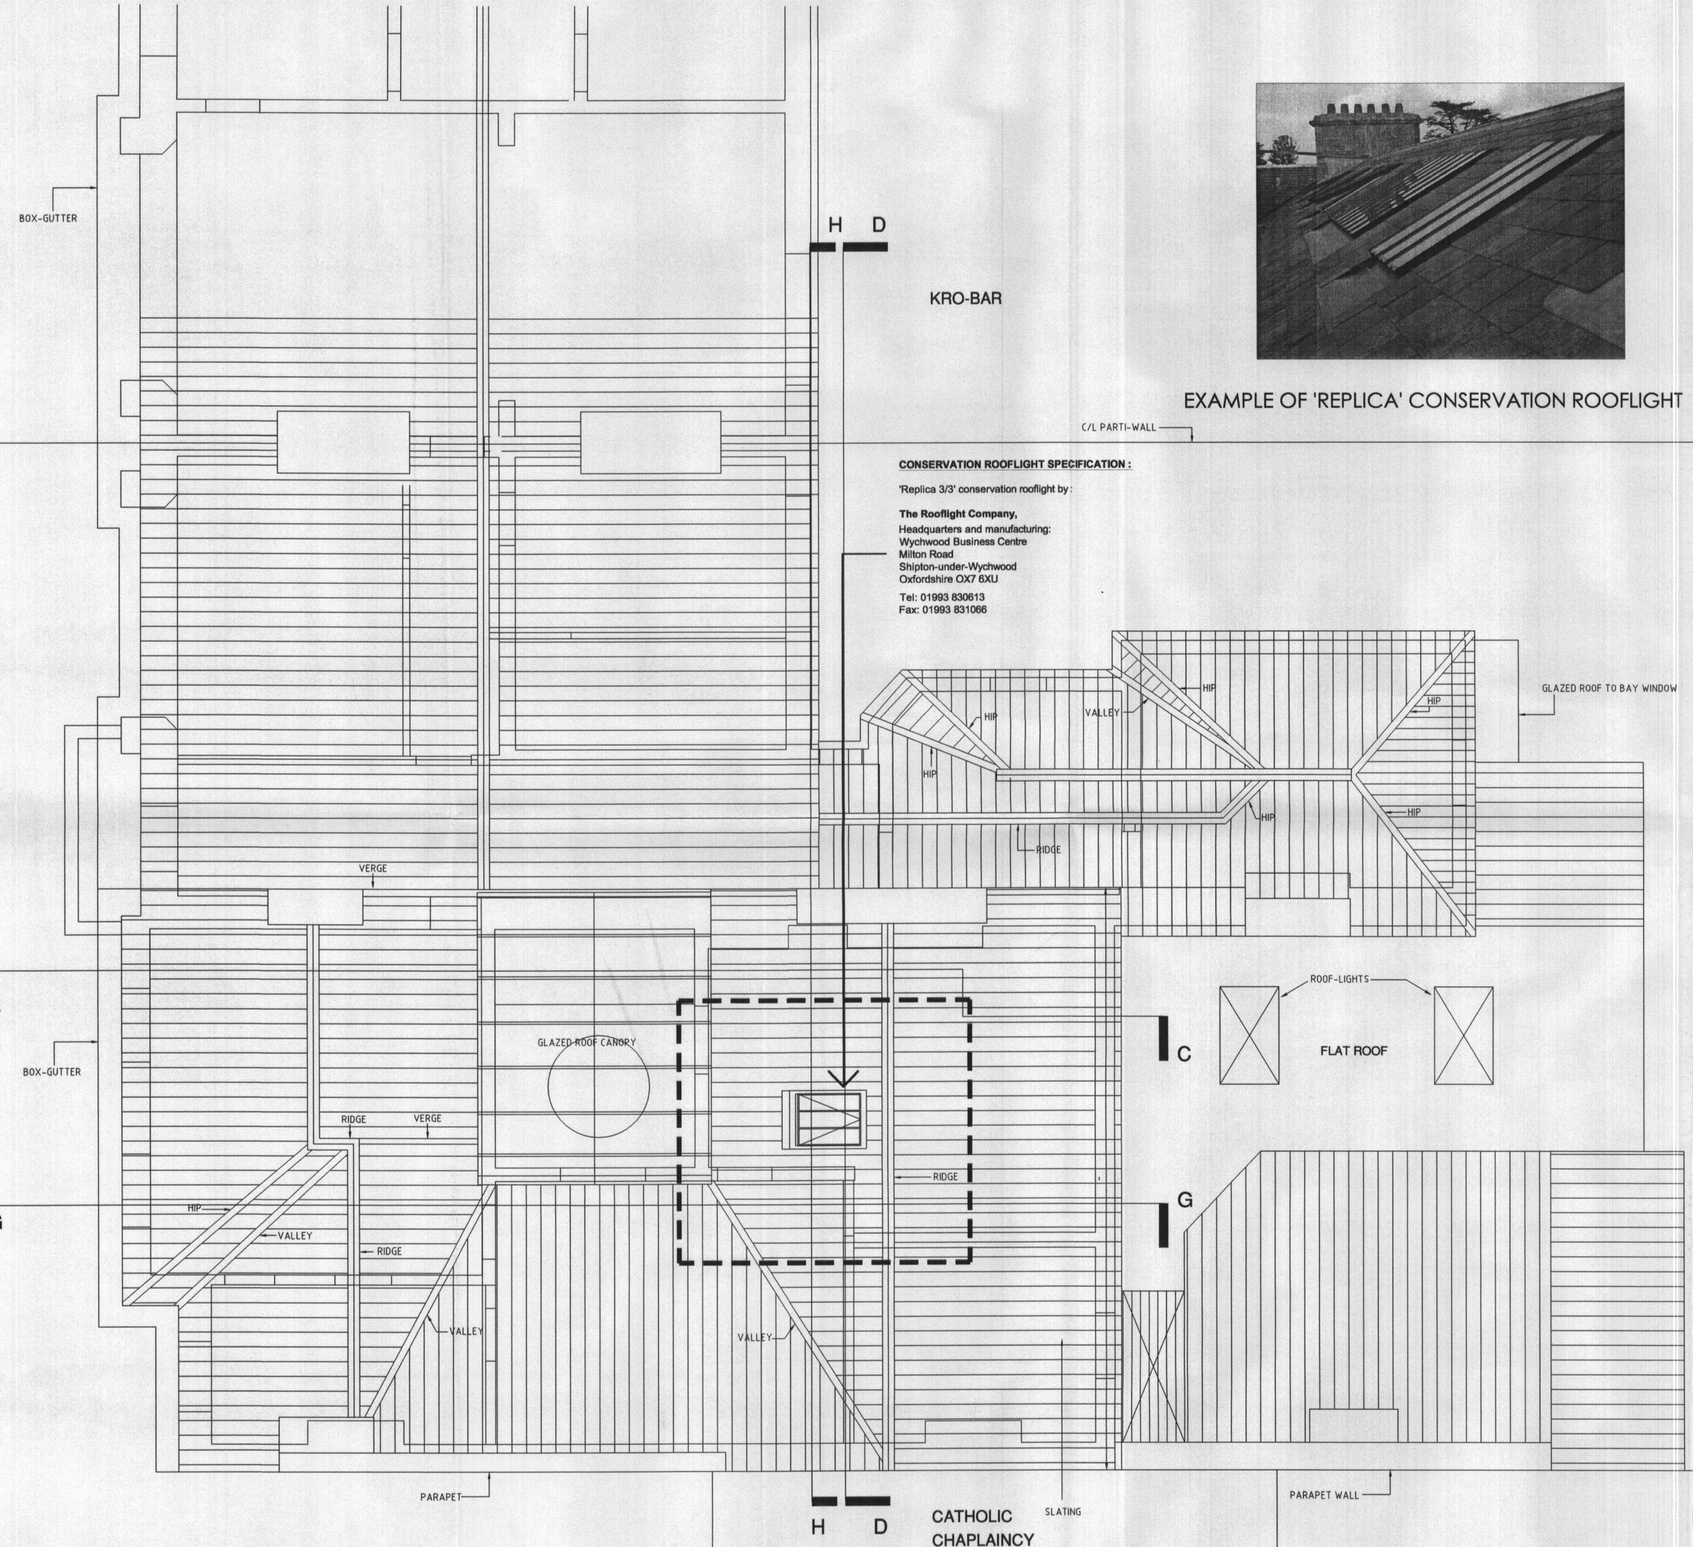


EXAMPLE OF 'REPLICA' CONVERSION ROOFLIGHT

CONSERVATION ROOFLIGHT SPECIFICATION :

'Replica 3/3' conservation rooflight by :

The Rooflight Company,
Headquarters and manufacturing:
Wychwood Business Centre
Milton Road
Shipton-under-Wychwood
Oxfordshire OX7 6XU

Tel: 01993 830613
Fax: 01993 831066

ROOF PLAN

ROOF CONSTRUCTION : (MAIN ROOF)
GREY SLATE TILES ON FELT ON 75 x 63mm S/W
JOISTS GENERALLY @ 375mm C/S.
260 x 90mm PURLINS @ 2000 C/S. 230 x 50mm S/W
RIDGE BOARD, 100 x 50mm CEILING JOISTS @ 400mm C/S.

Drawing to be read in conjunction with drawing 'No 016AA-5298-A001,002,004 & 005

PLANNING
ACK'D
REPLIED
REC'D 17 AUG 2009

REV	COMMENT	DATE

The University of Manchester

DESIGN SERVICES GROUP

DRAWING STATUS: TENDER

PROJECT NAME: ACCESS TO ATRIUM GUTTERS
PROJECT NO.: 5298
BUILDING NAME: WILLIAM KAY HOUSE
BUILDING NUMBER: 016AA
SUB-SITE NAME: WILLIAM KAY HOUSE
SITE NAME: OXFORD ROAD
TITLE: PROPOSED ROOF PLAN

DRAWING NO.: 016AA-5298-A003
ISSUE: T1
PROJECT MANAGER: J Ashburn
DATE: MARCH 2009
SCALE: 1:50 @ A1
DRAWN: J Kirby
CHECKED:
APPROVED:

Directorate of Estates
Beyer Building
The University of Manchester
Oxford Road
Manchester
M13 9PL

Tel. 0161 275 2625
Fax. 0161 275 3880