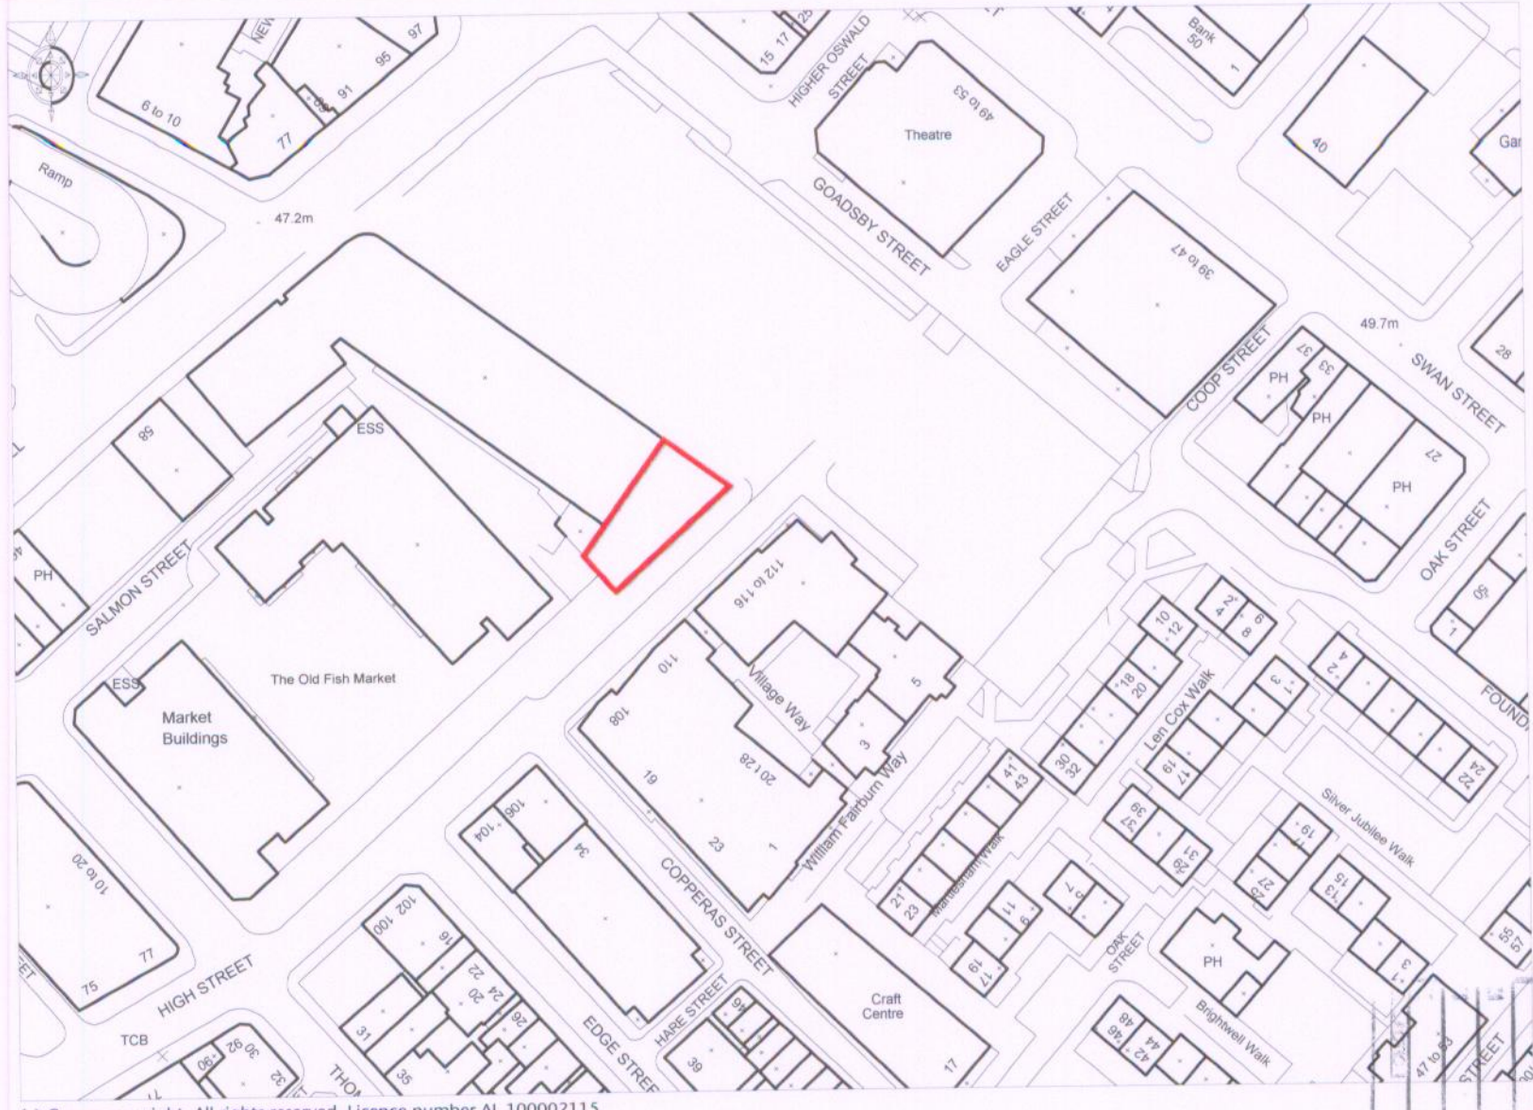


(c) Crown copyright. All rights reserved. Licence number AL 100002115.

Client:	Richard Goodall Gallery
Project:	Unit 6
Title:	Site Location Plan
Reference:	CROM1030
Date:	April 2008
Scale:	1:1250

PLANNING
ACKD
REPLIED
RECD - 3 APR 2008
DATE

TURLEY ASSOCIATES
The Chancery
58 Spring Gardens
Manchester M2 1EW
T: 0161 831 1300
F: 0161 831 1301