
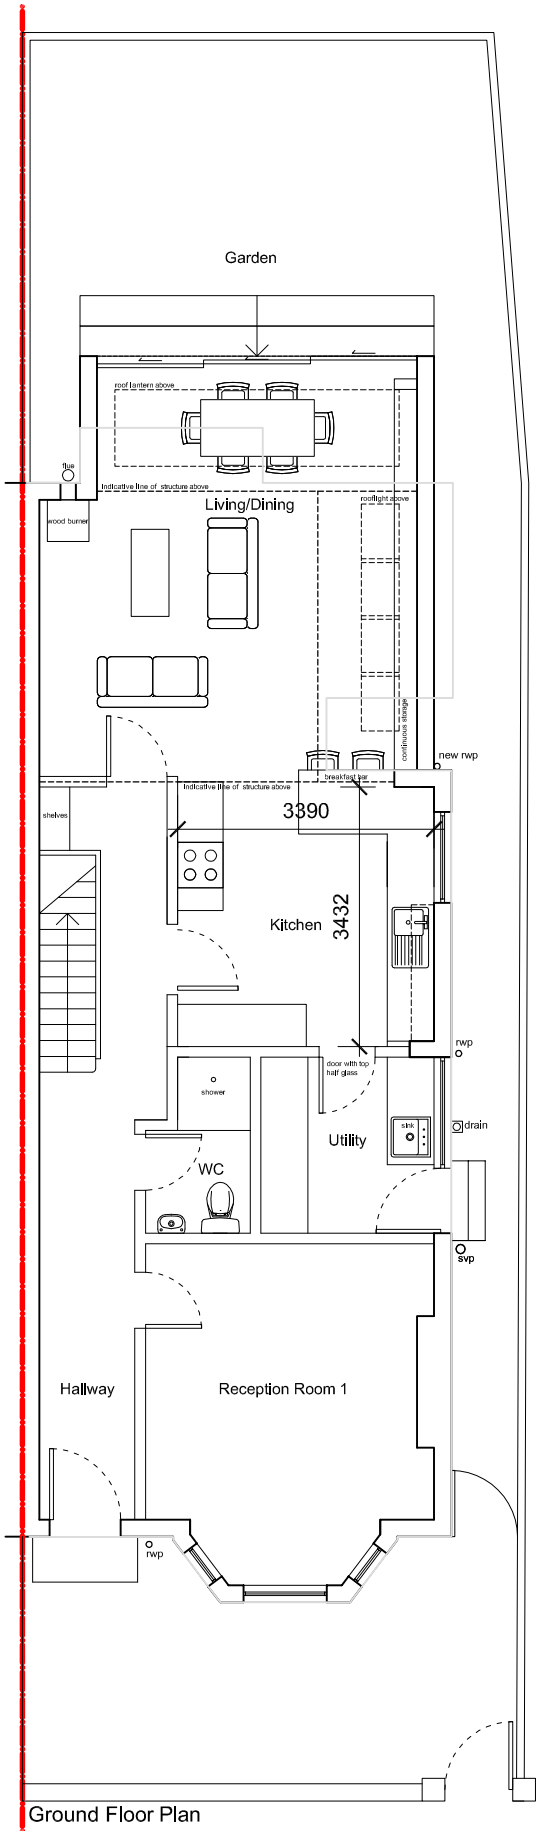


Ground Floor Plan

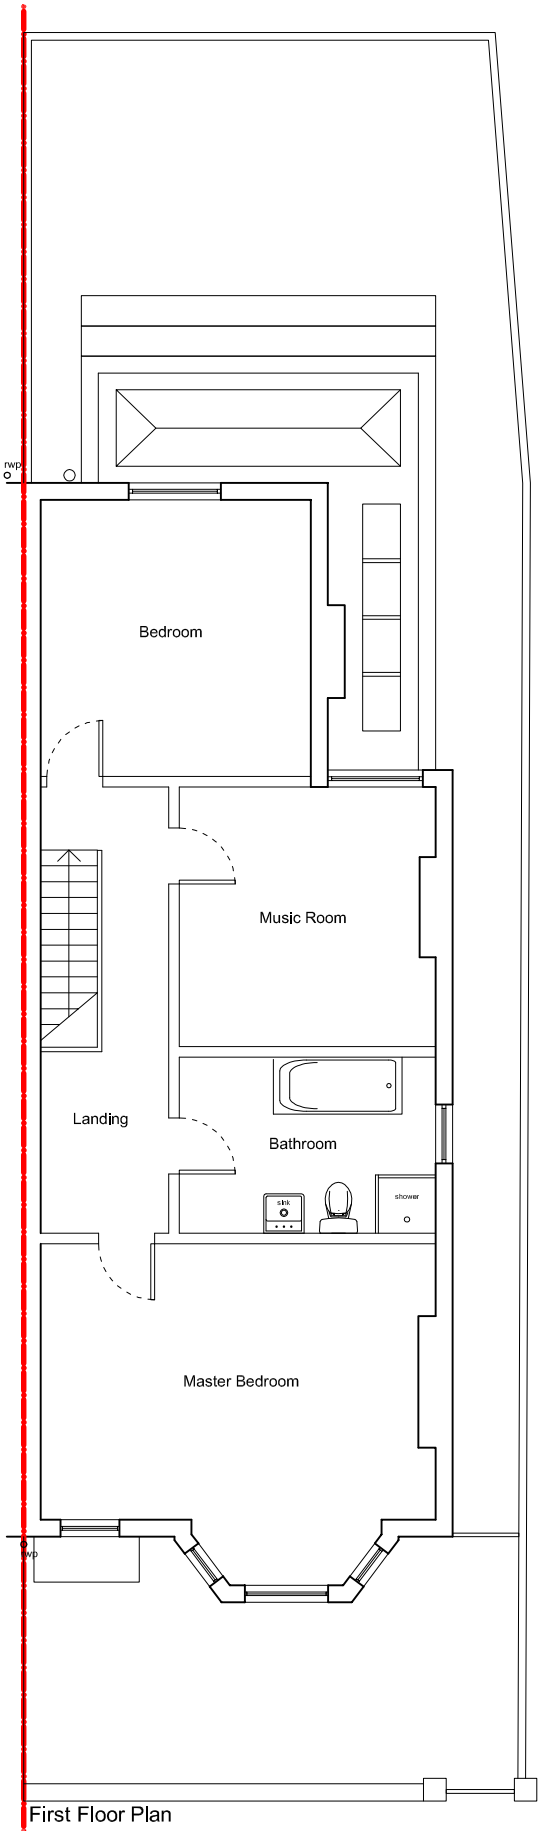

First Floor Plan

Revision	Description	Date	Drawn	Checked
B	kitchen layout reconfigured Inline with Haas drawings	10 Dec 2012	LR	
A	overhead structure shown and kitchen layout reconfigured	11 Nov 2012	SK	LR

N

0 2 4 6 8metres

© Raynes Architecture Copyright 2012: All rights reserved. This drawing must not be reproduced without permission. Do not scale from this drawing. All dimension are in millimeters unless otherwise stated. Any discrepancies should be reported to the Architect.

RAYNES ARCHITECTURE
www.raynesarchitecture.co.uk 13 Chequers Road Chorlton M21 9DX t: 07989 744 336 e:lisa@raynesarchitecture.co.uk

Client:	Elena & Dave Tompkins
Project:	72 Nicolas Road
Drawing:	Proposed Floor Plans

Scale (A2)	Scale (A4)	Date:	Drawn:		Drawing No.	Revision
1:50	1:100	Oct 12	SK	RA J142	2.010	B