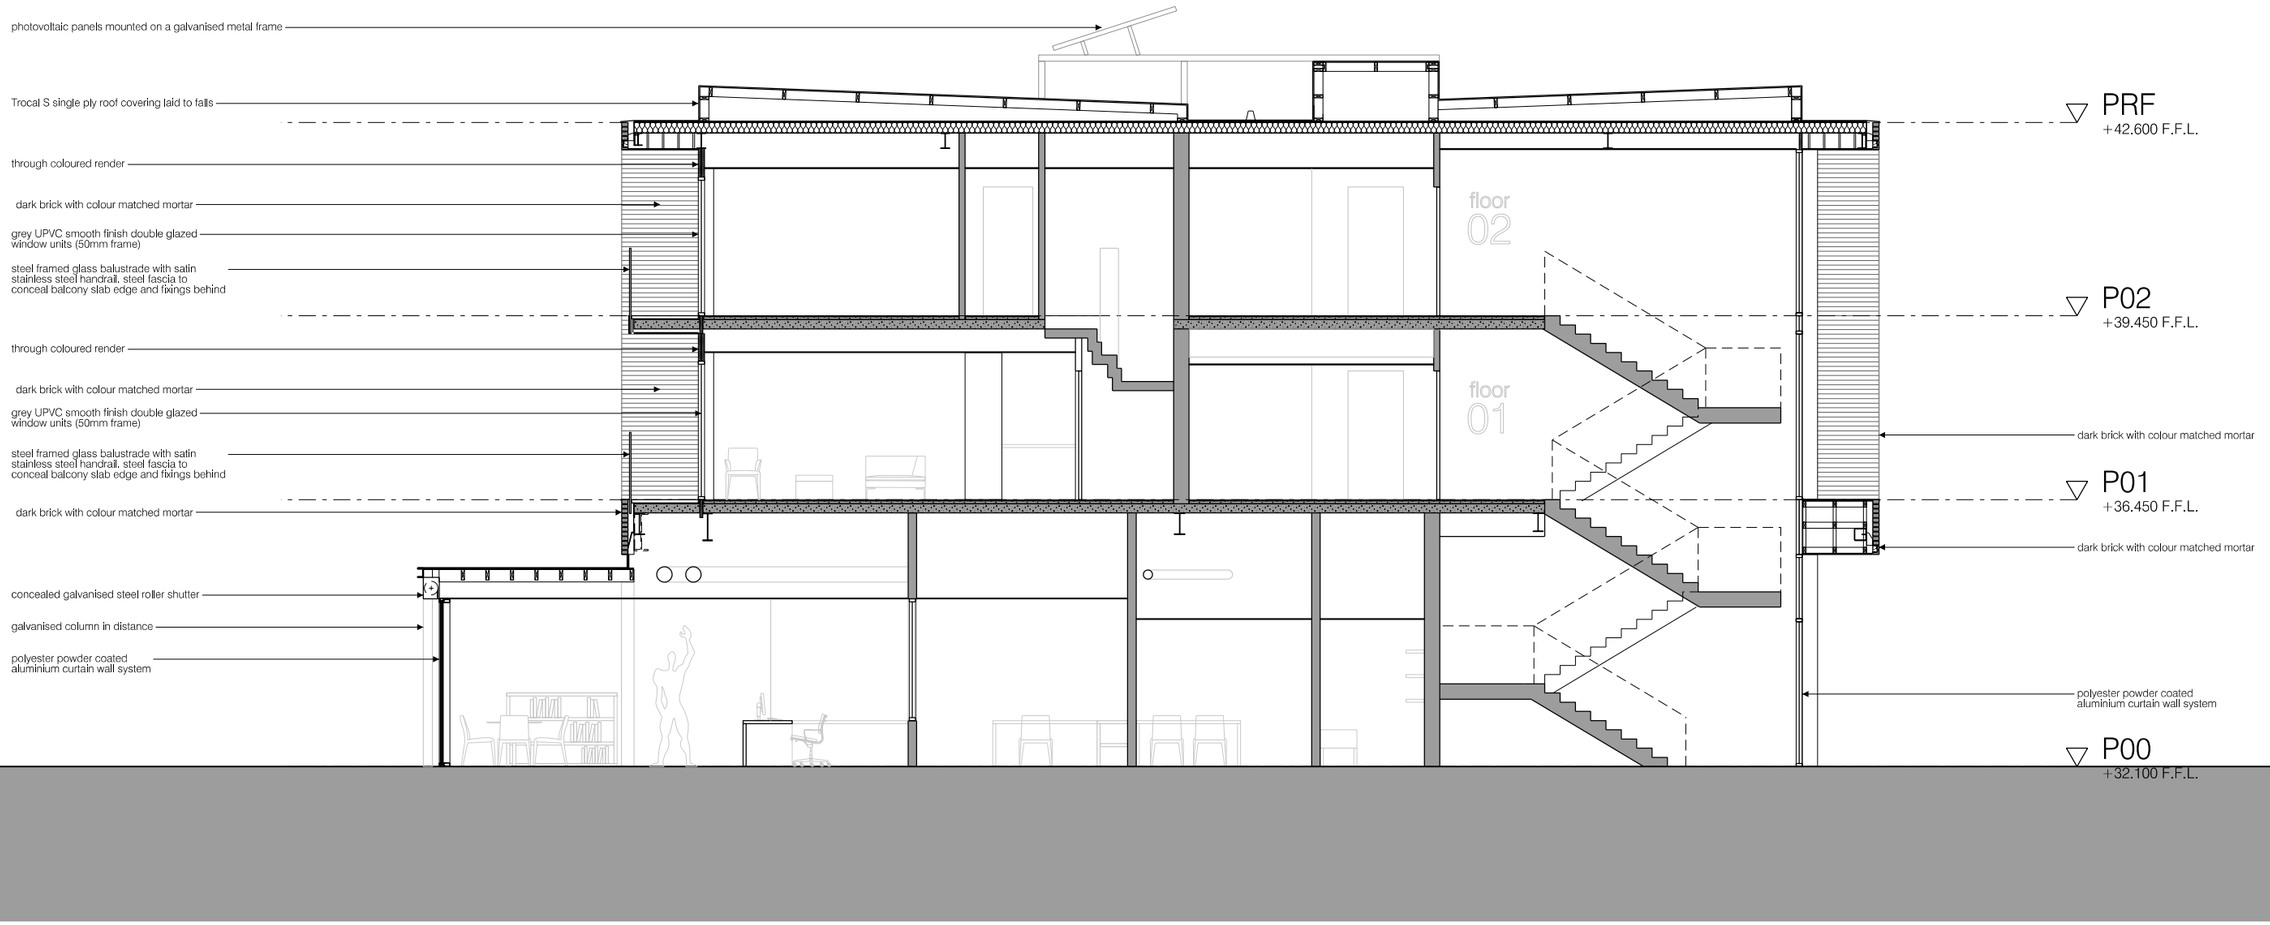

section 01

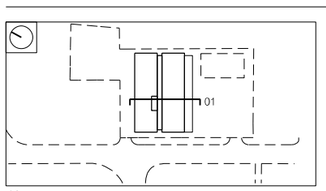

A3

revision	date	notes
P01	02/08/2012	issued for planning

© roger stephenson architects limited. for term and conditions refer to www.rogerstephenson-architects.com **do not scale from this drawing**

project
barlow moor community centre, merseybank avenue
scale
1:100 @ A3
date
02/08/2012
title
proposed section 01
drawing number
1173-al(05)019

revision
P01

Issued for
planning document

roger stephenson architects

aeroworks
5 adair street manchester M1 2NQ
t 0161 273 7204 **f** 0161 272 8553
mail@rogerstephenson-architects.com
www.rogerstephenson-architects.com