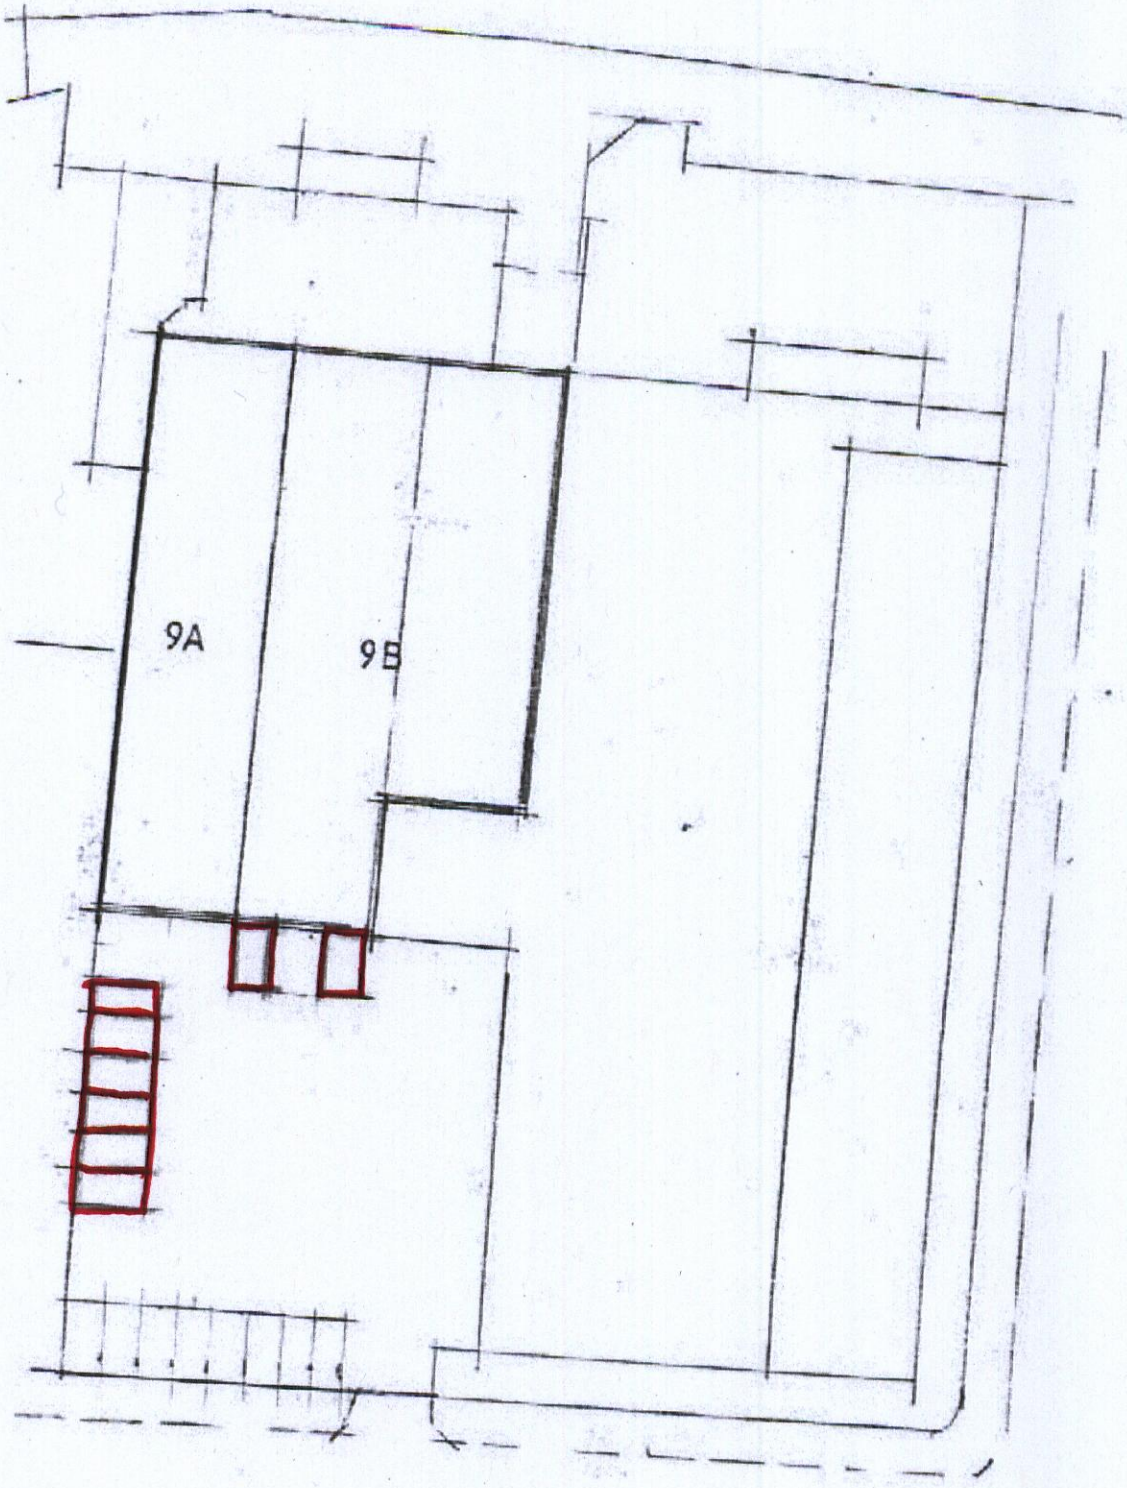

SITE PLAN - CAR PARK DEMARKATION
FOR UNIT 9B

Scale 1:500

PLANNING
CHK'D
REPLIED
RECD. 4 - FEB 2010
N
M
MT REC'D
DATE