F1 2100mm high TSW hit & miss either side timber and concrete post fence with 225mm gravel board.

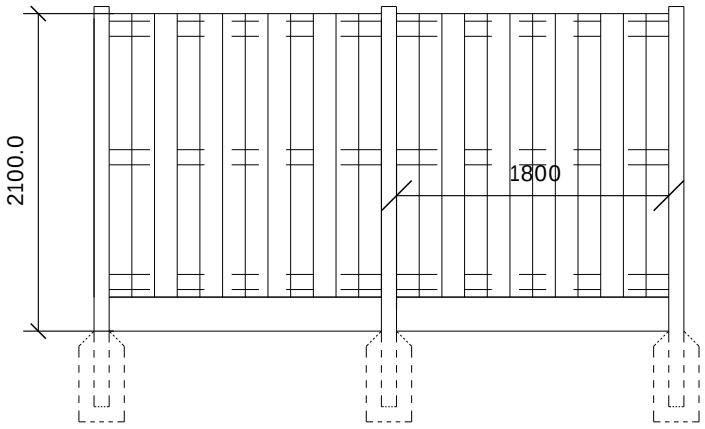

G1 2100mm high TSW timber gate, ledged, braced and battened

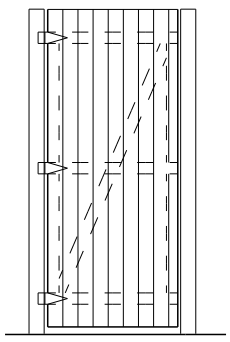

W1 750mm high brick wall with buff coping and 900mm high 1 1/2 brick piers with buff copings, piers every 4m.

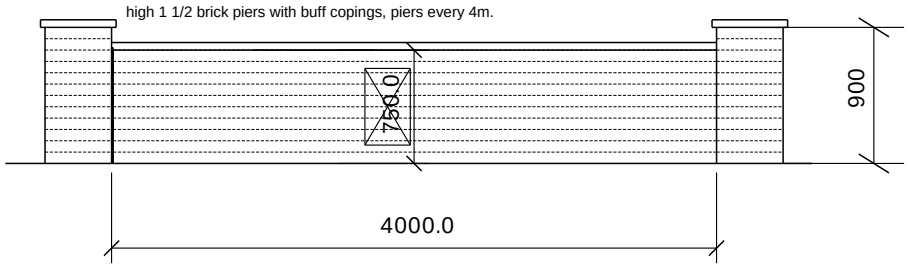

R1 900mm high galvanised steel pedestrian gate

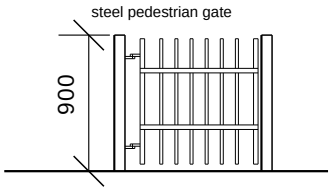

R2 900mm high galvanised steel vehicle gate

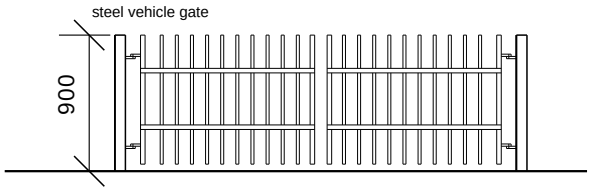

Notes

Do not scale from this drawing.

All dimensions must be checked on site by contractor prior to construction.

RevA - AG 08.08.12
Boundary treatment G2 omitted following amendments to the site plan

Bernard Taylor Partnership Ltd.
Architects

ELIZABETH HOUSE, 486 DIDSBURY ROAD, HEATON MERSEY,
STOCKPORT, CHESHIRE, SK4 3BS.
Tel: 0161-443 1221
Fax: 0161-442 1672
E-mail: Info@BernardTaylor.co.uk

Client

Southway Housing Trust

Job

Abergele Road,
Manchester

Description

Proposed boundary treatments

Drawn: AG Date: 24.07.12 Scale: 1:50

Job No:	Drg No:	Rev.
2524b	**112**	**A**