



ELEVATION TO YARD

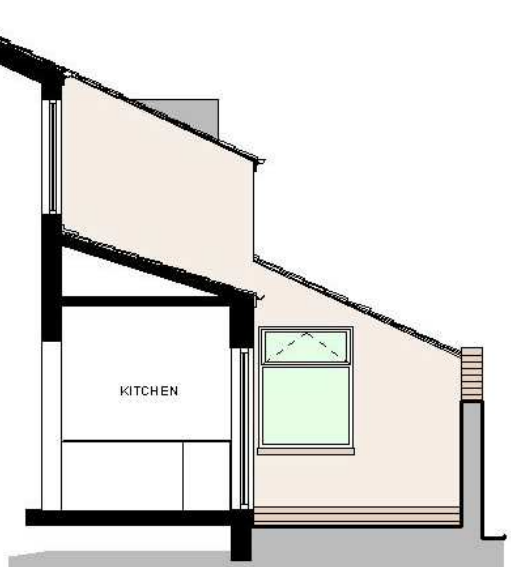

LONG SECTION THROUGH PROPERTY (NORTH - SOUTH)

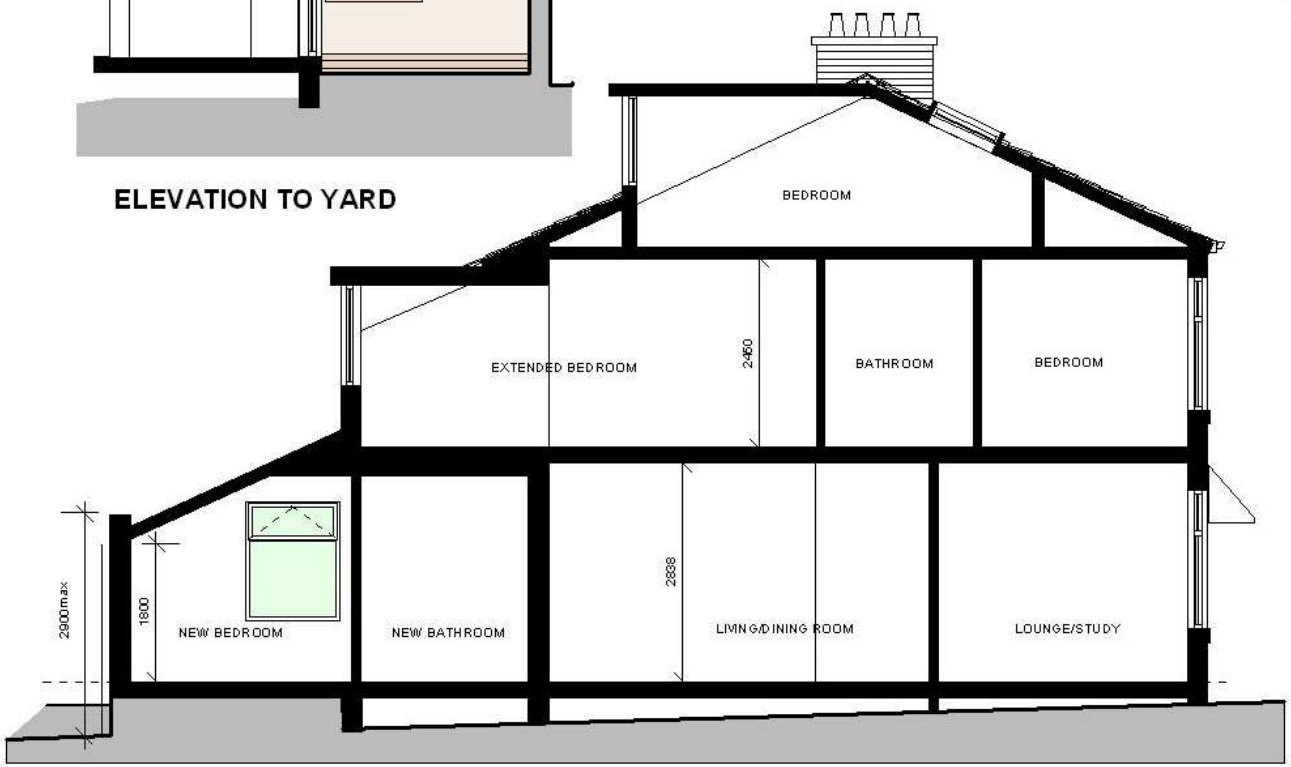

REAR ALLEY ELEVATION (NORTH)

NEW EXTENSION

09A 1 SULLIVAN STREET - ELEVATIONS AS PROPOSED

Scale 1:100 @ A4 Rev: A - Rear extension reduced **Drawn: Dec 2012**

D@C DESIGN
ARCHITECTURE AND PLANNING
0776 452 3545 0161 425 3934