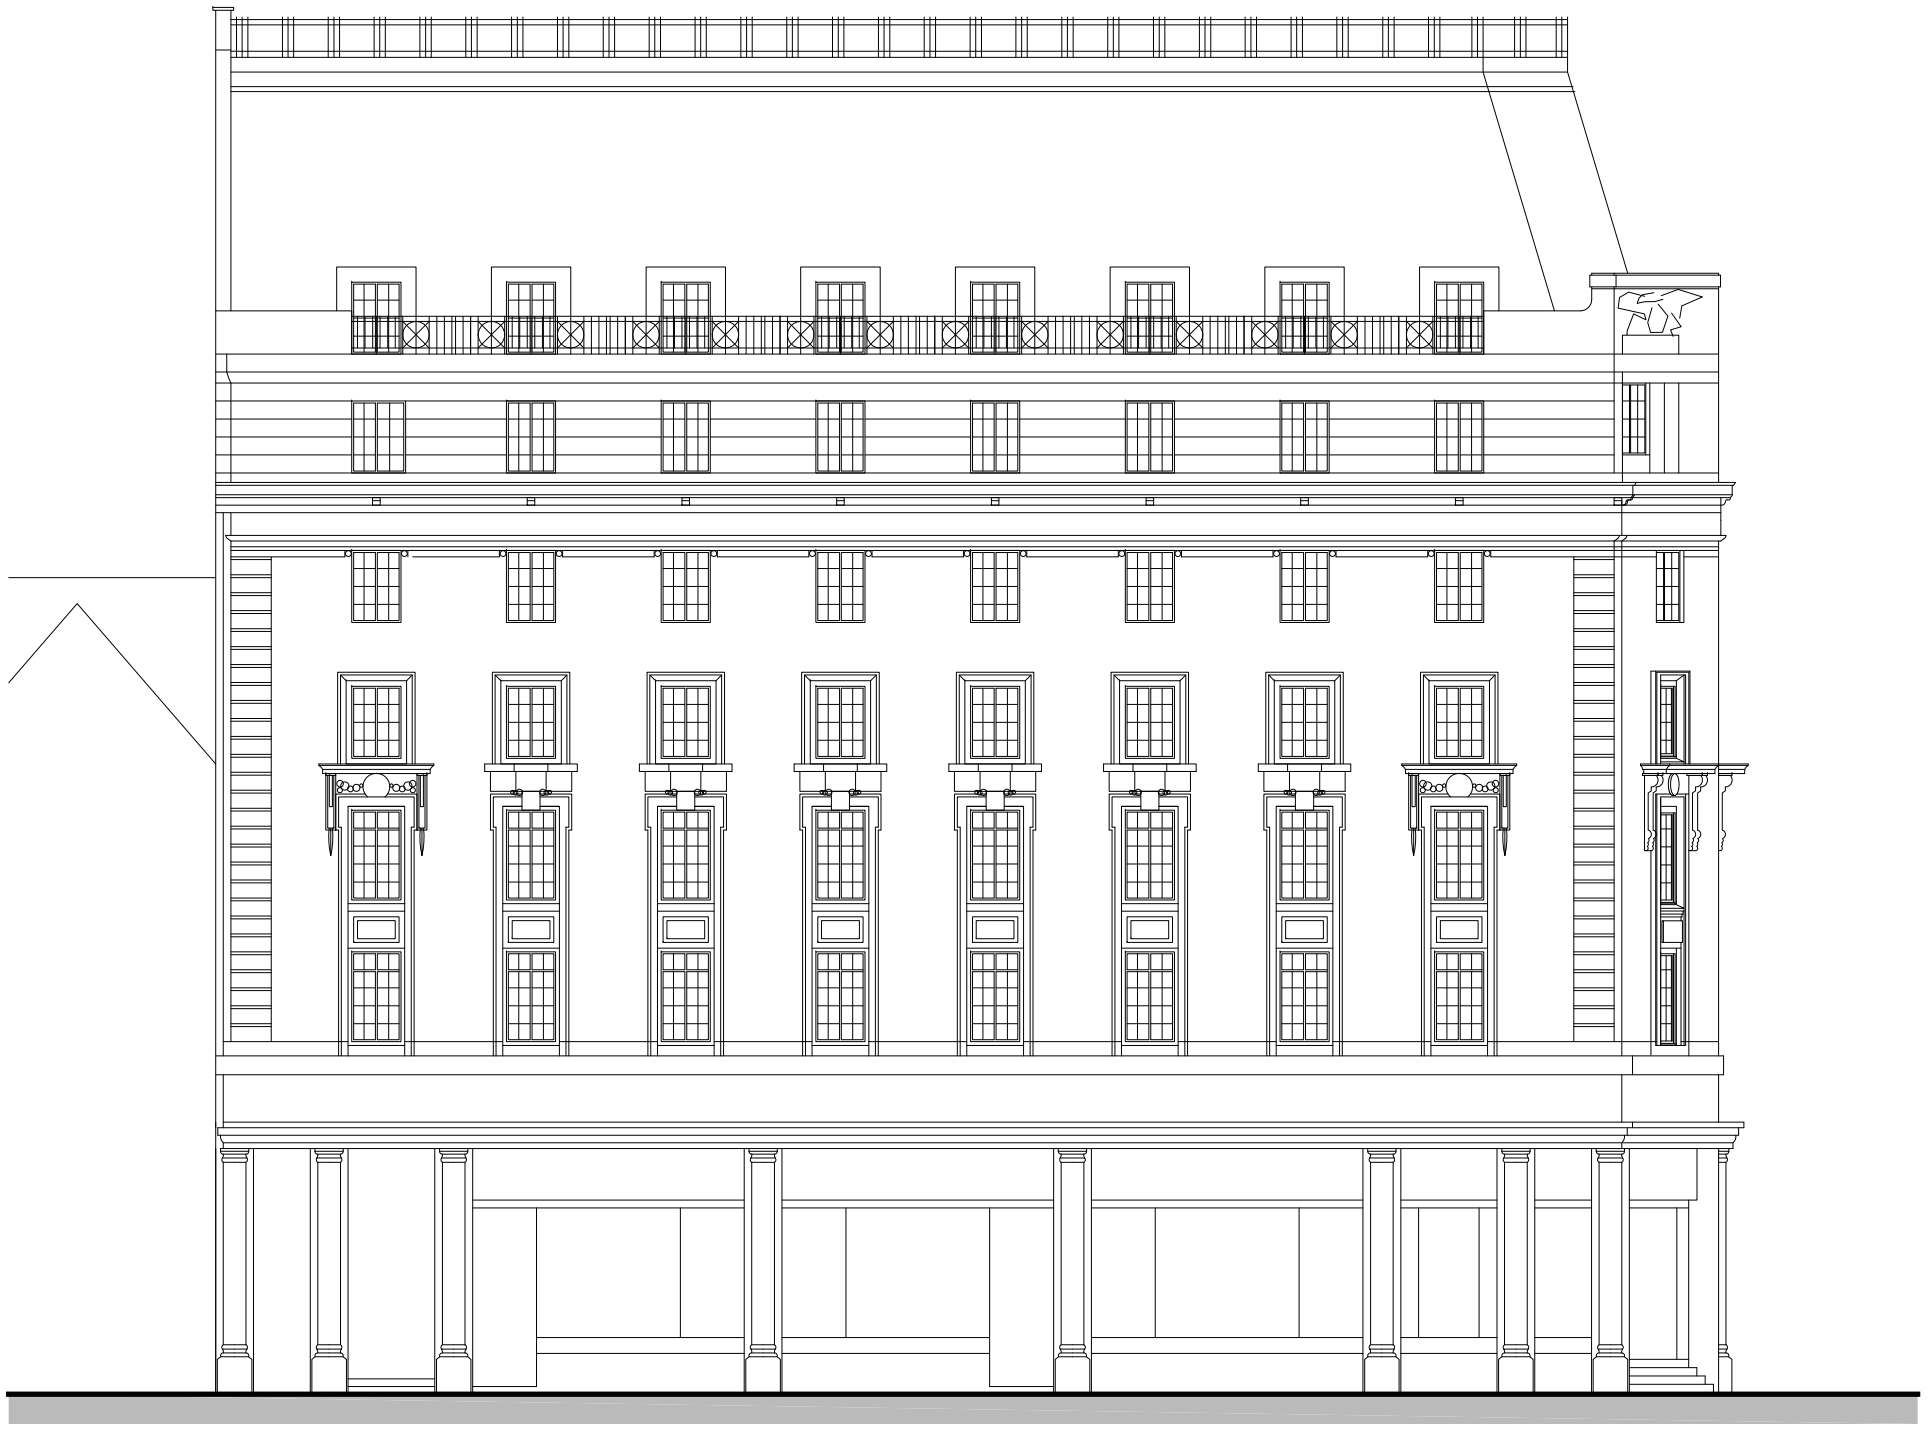

Cross Street (East) Elevation

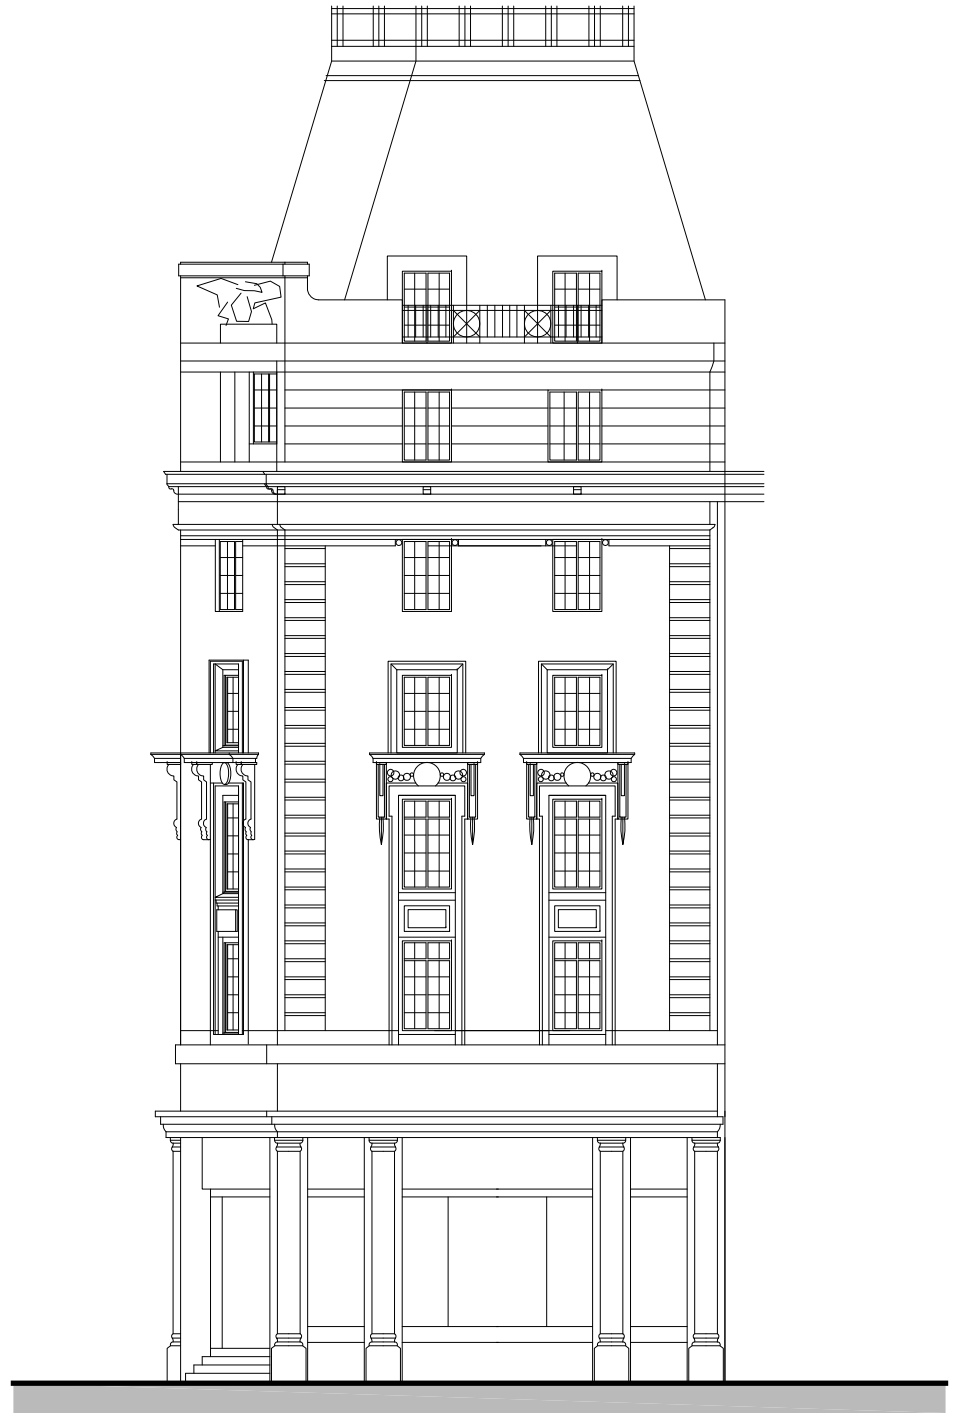

South King Street (North) Elevation

Principle Elevations as Existing

blowUP media A3

The Media Centre, 6th Floor,
3-8 Carburton Street, London,
W1W 5AJ
tel. +44 (0) 20 7307 70 20
fax. +44 (0) 20 7307 70 30

www.blowup-media.co.uk

PROJECT:
Steam Packet House, Cross Street, Manchester M2 4JG
Scale:1:200 DATE: May 13
DRAWING NO. 003

blowUP media

THIS DRAWING IS THE PROPERTY OF BLOW UP MEDIA LTD. (COPYRIGHT IS RESERVED). THIS DRAWING IS ISSUED ON CONDITION THAT IT IS NOT COPIED, REPRODUCED, RETAINED OR DISCLOSED TO ANY UNAUTHORISE PERSON, EITHER WHOLLY OR INPART WITHOUT THE CONSENT IN WRITING OF BLOW UP MEDIA LTD, - DESIGN DEVELOPMENT DEPARTMENT.