
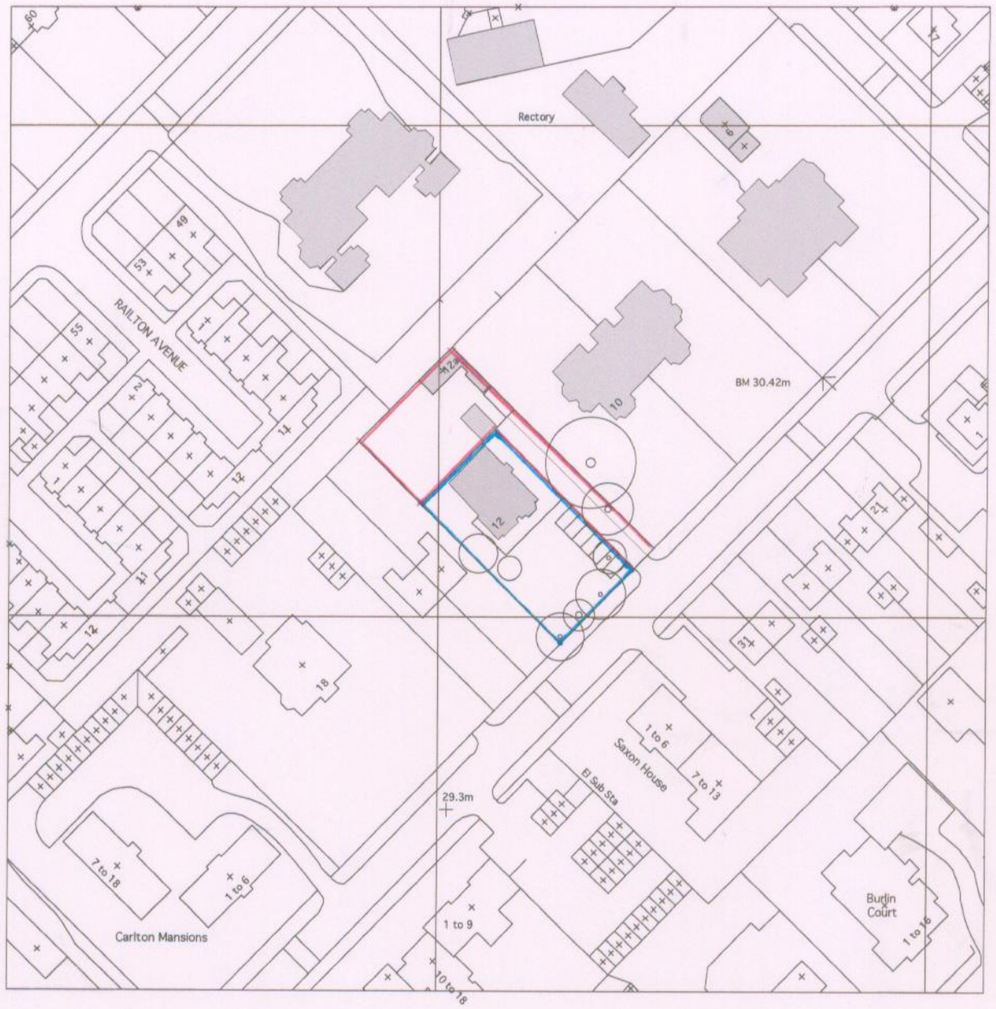


Site Location Plan 1:1250

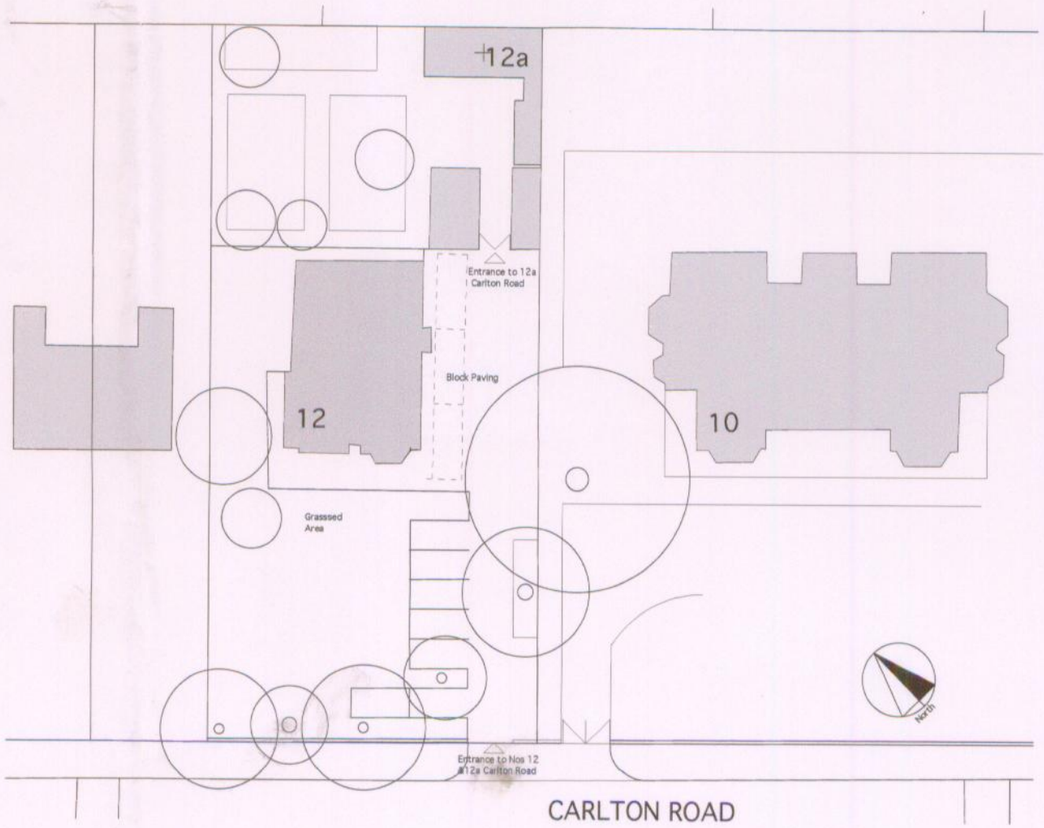

Existing Site Plan1:500

NOTES:
All site dimensions to be verified by contractor on site prior to work commencing.
Do not scale from this drawing
Only work to written dimensions

PLANNING
ACK'D
REPLIED
RECD - 3 MAR 2008
M
M
M
FOR ACTION

STATUS : PLANNING

REV	ITEM	date	by

leighton architects
17 Brundretts Road
Manchester M21 9DA
Tel/fx:0161 881 0573
www.leightonarchitects.com

Client: Karen Flear

Project : Rear Extension to 12a carlton Road Manchester

Title: Site Location Plan 1:1250
Site Plan 1:1000

Scale: 1: 1250 @ A3
1: 500 @ A3

Drawn by: SPL

Date: February 2008

Checked by:

Drawing no: 0726/L-001

Revision: