


ELEVATION OF PROPOSED ENTRANCE DOORS 1:100@A3

PLANNING / LBC ISSUE

A. Doors shown inward opening only; RAL colour ref. 7016 Anthracite Grey
REVISIONS

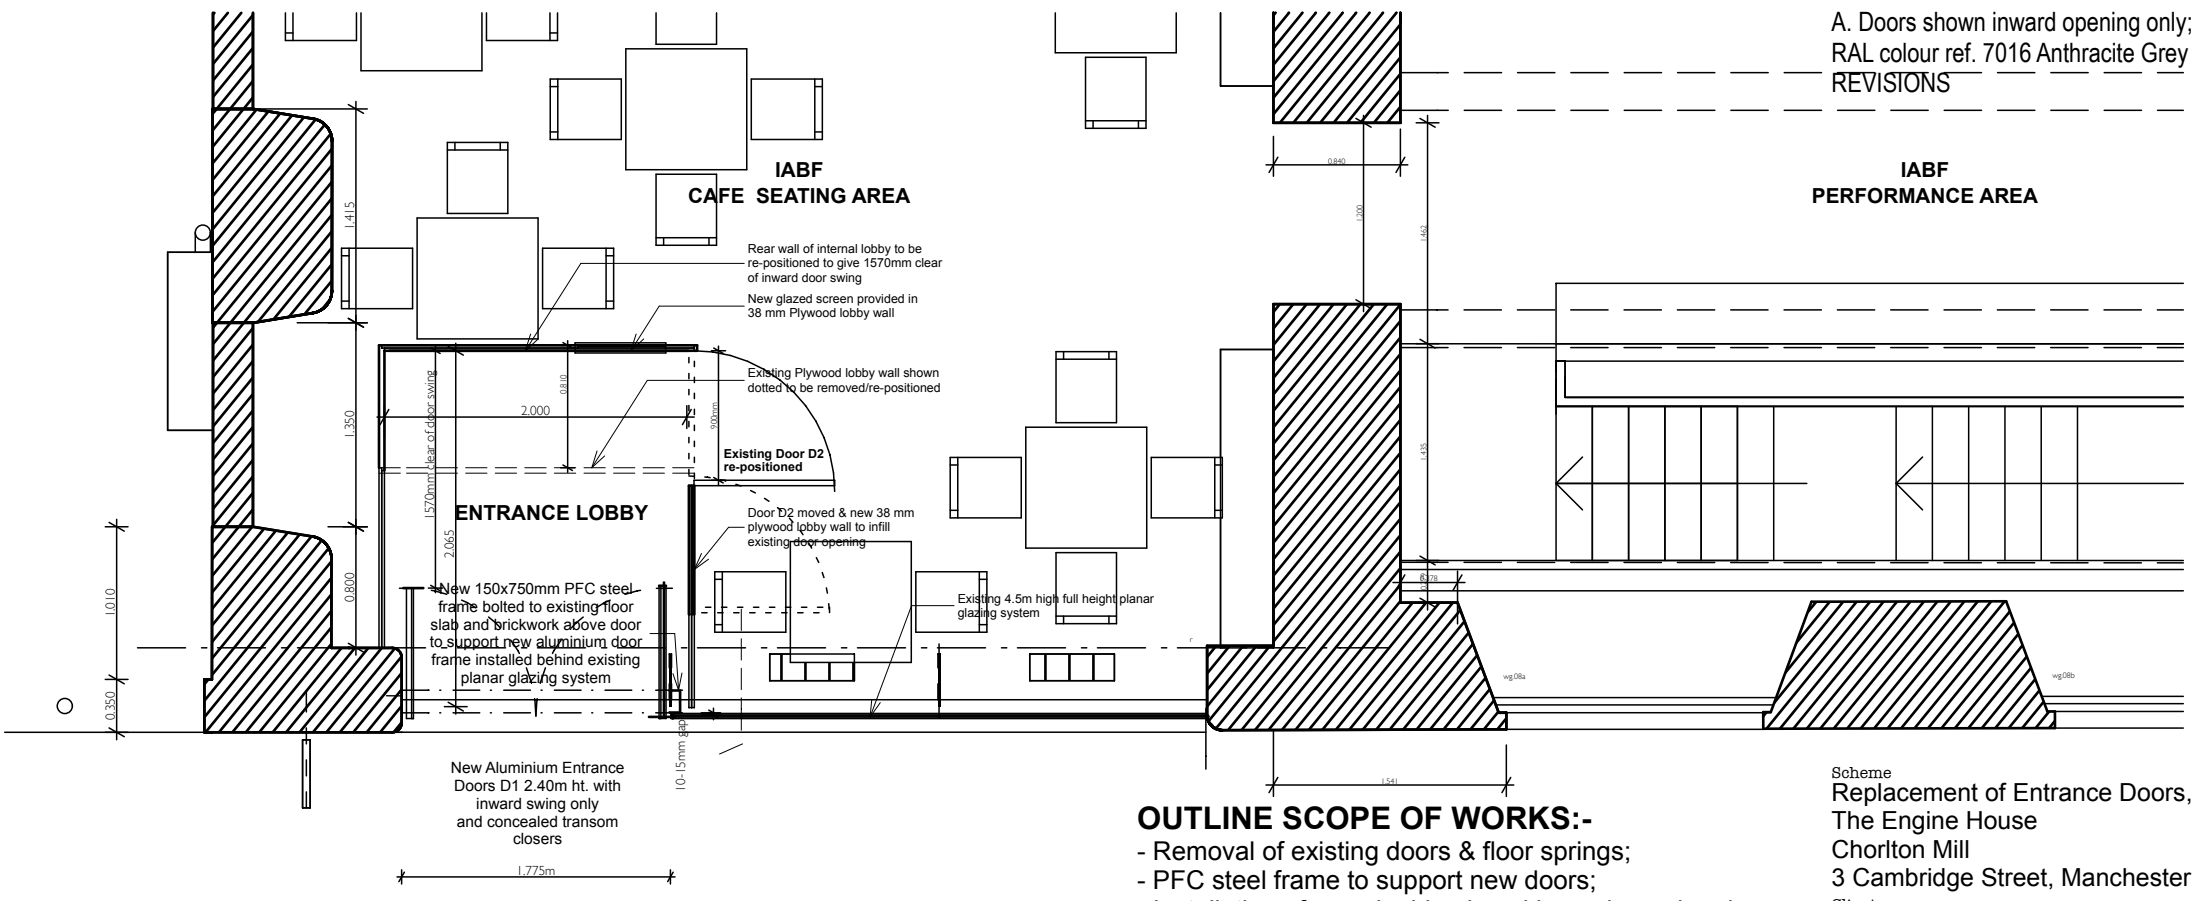

OUTLINE SCOPE OF WORKS:-

- Removal of existing doors & floor springs;
- PFC steel frame to support new doors;
- Installation of new double glazed inward opening doors;
- New threshold strip;
- Alterations/making good to existing lobby;
- Glazed screen to existing lobby

PLAN OF PROPOSED ENTRANCE DOORS 1:50@A3

Scheme
Replacement of Entrance Doors,
The Engine House
Chorlton Mill
3 Cambridge Street, Manchester

Client
The International Anthony Burgess Foundation

Title
Proposed Plan & Elevation

Scale	Date	Drawn
1:100/ 50	16.4.12	MM

Job No	Dwg No	Rev
P102	04	A

Mike Macpherson Architects
38 Reynard Road, Chorlton, Manchester M21 8DD
T: 0161 870 6129
E: mail@mikemacpherson-architects.co.uk
www.mikemacpherson-architects.co.uk