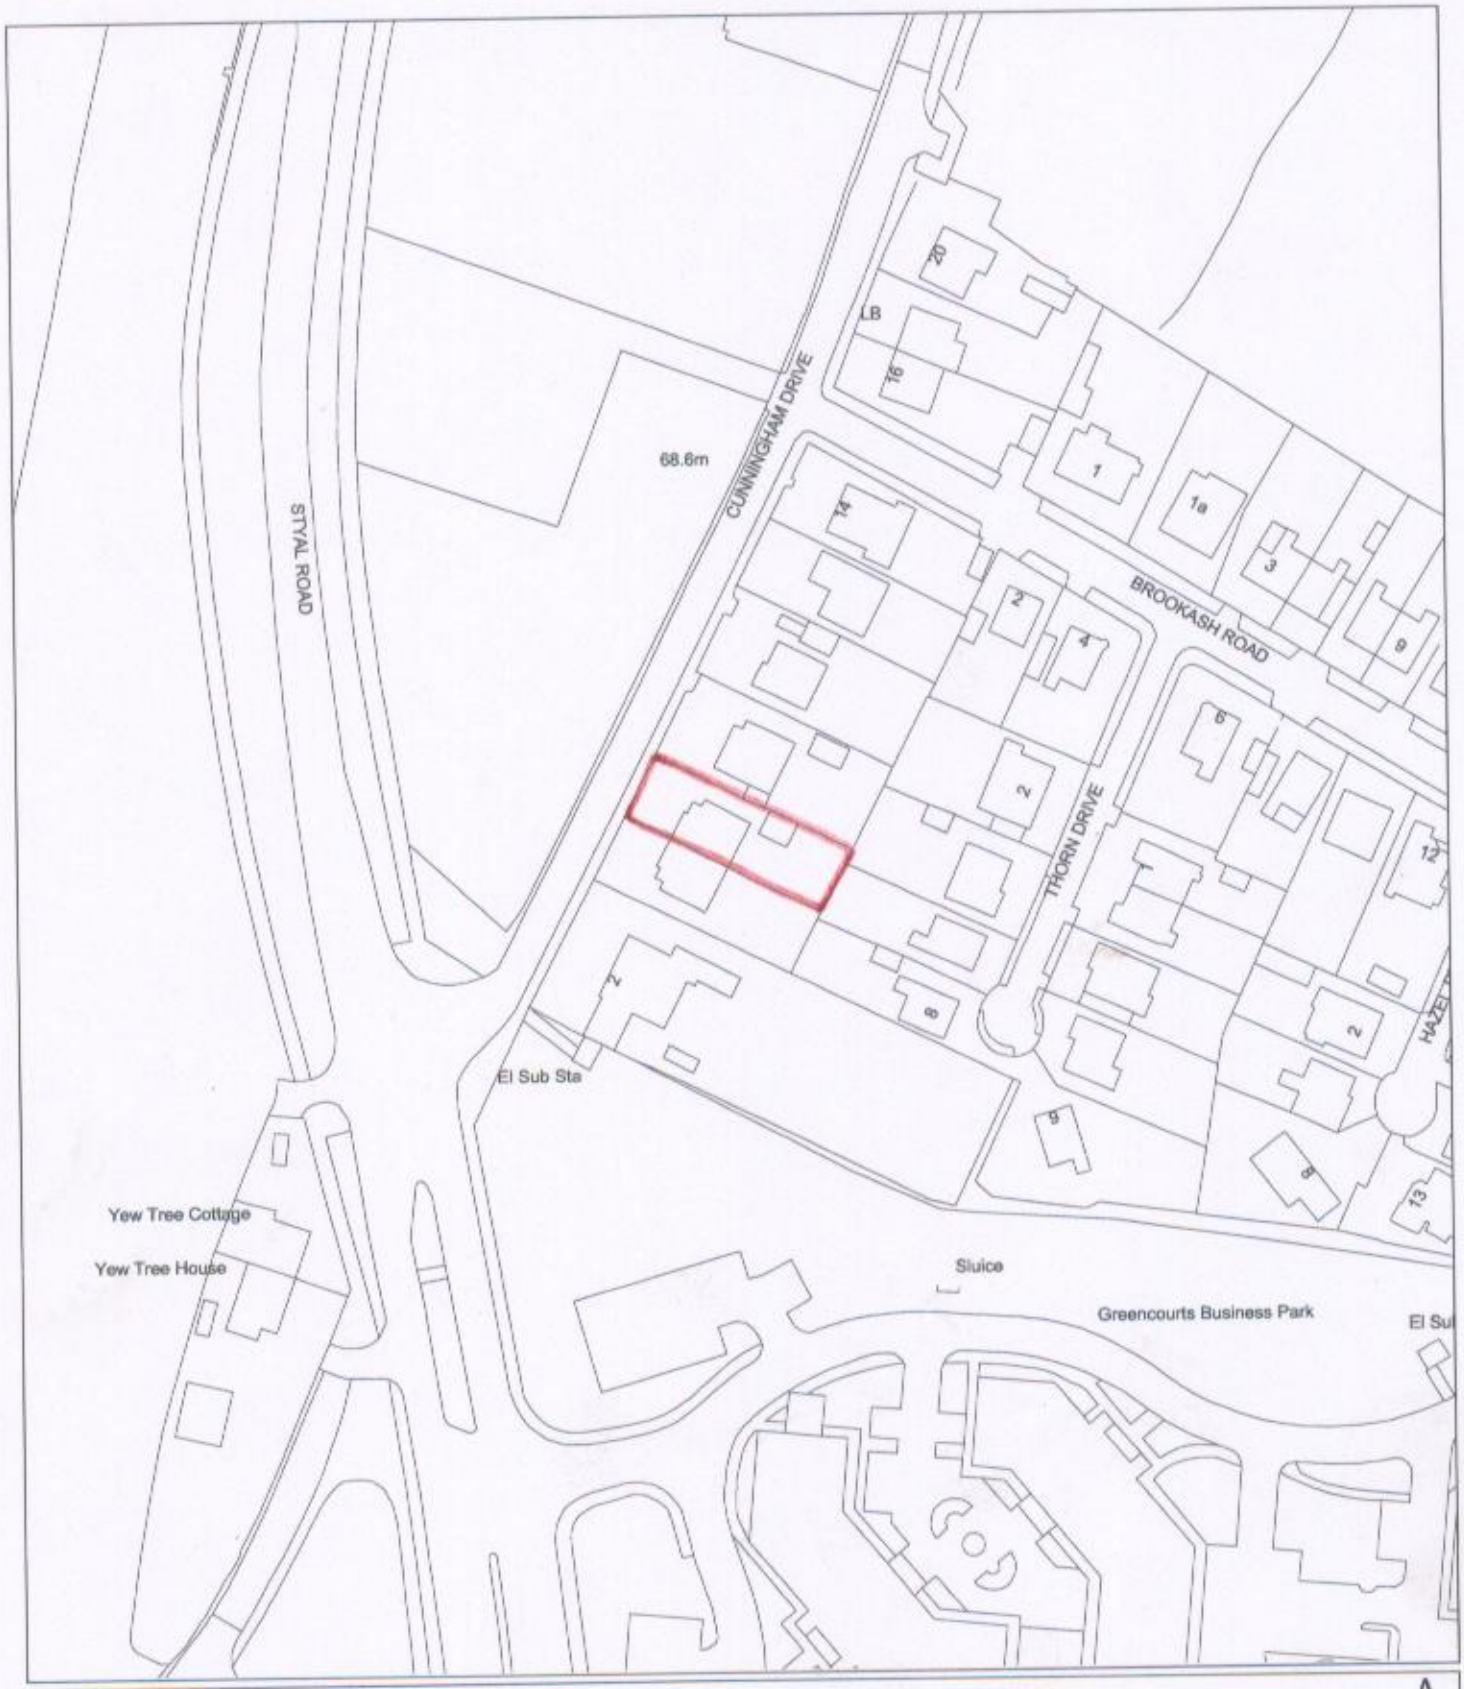

PLANNING APPLICATION BLOCK PLAN

Scale: 1:1250

N

CROWN COPYRIGHT RESERVED

Based upon the Digital Ordnance Survey map with the sanction of the controller of Her Majesty's Stationery Office. Unauthorised reproduction infringes Crown Copyright and may lead to prosecution or civil proceedings. Licence No. 100019568

MANCHESTER CITY COUNCIL

Peter Babb
Head of Planning

This copy has been produced specifically for Planning and Building Control purposes only. No further copies may be made. The charge for block plans includes an Ordnance Survey royalty fee.

PLANNING
SCD
REPLIED
RECD 21 FEB 2008
INT. RECD | DATE

Location: 6 CUNNINGHAM DRIVE
WOODHOUSE PARK