
HORSE & JOCKEY PUBLIC HOUSE, KITCHEN EXTRACT DUCT & STOVE FLUE

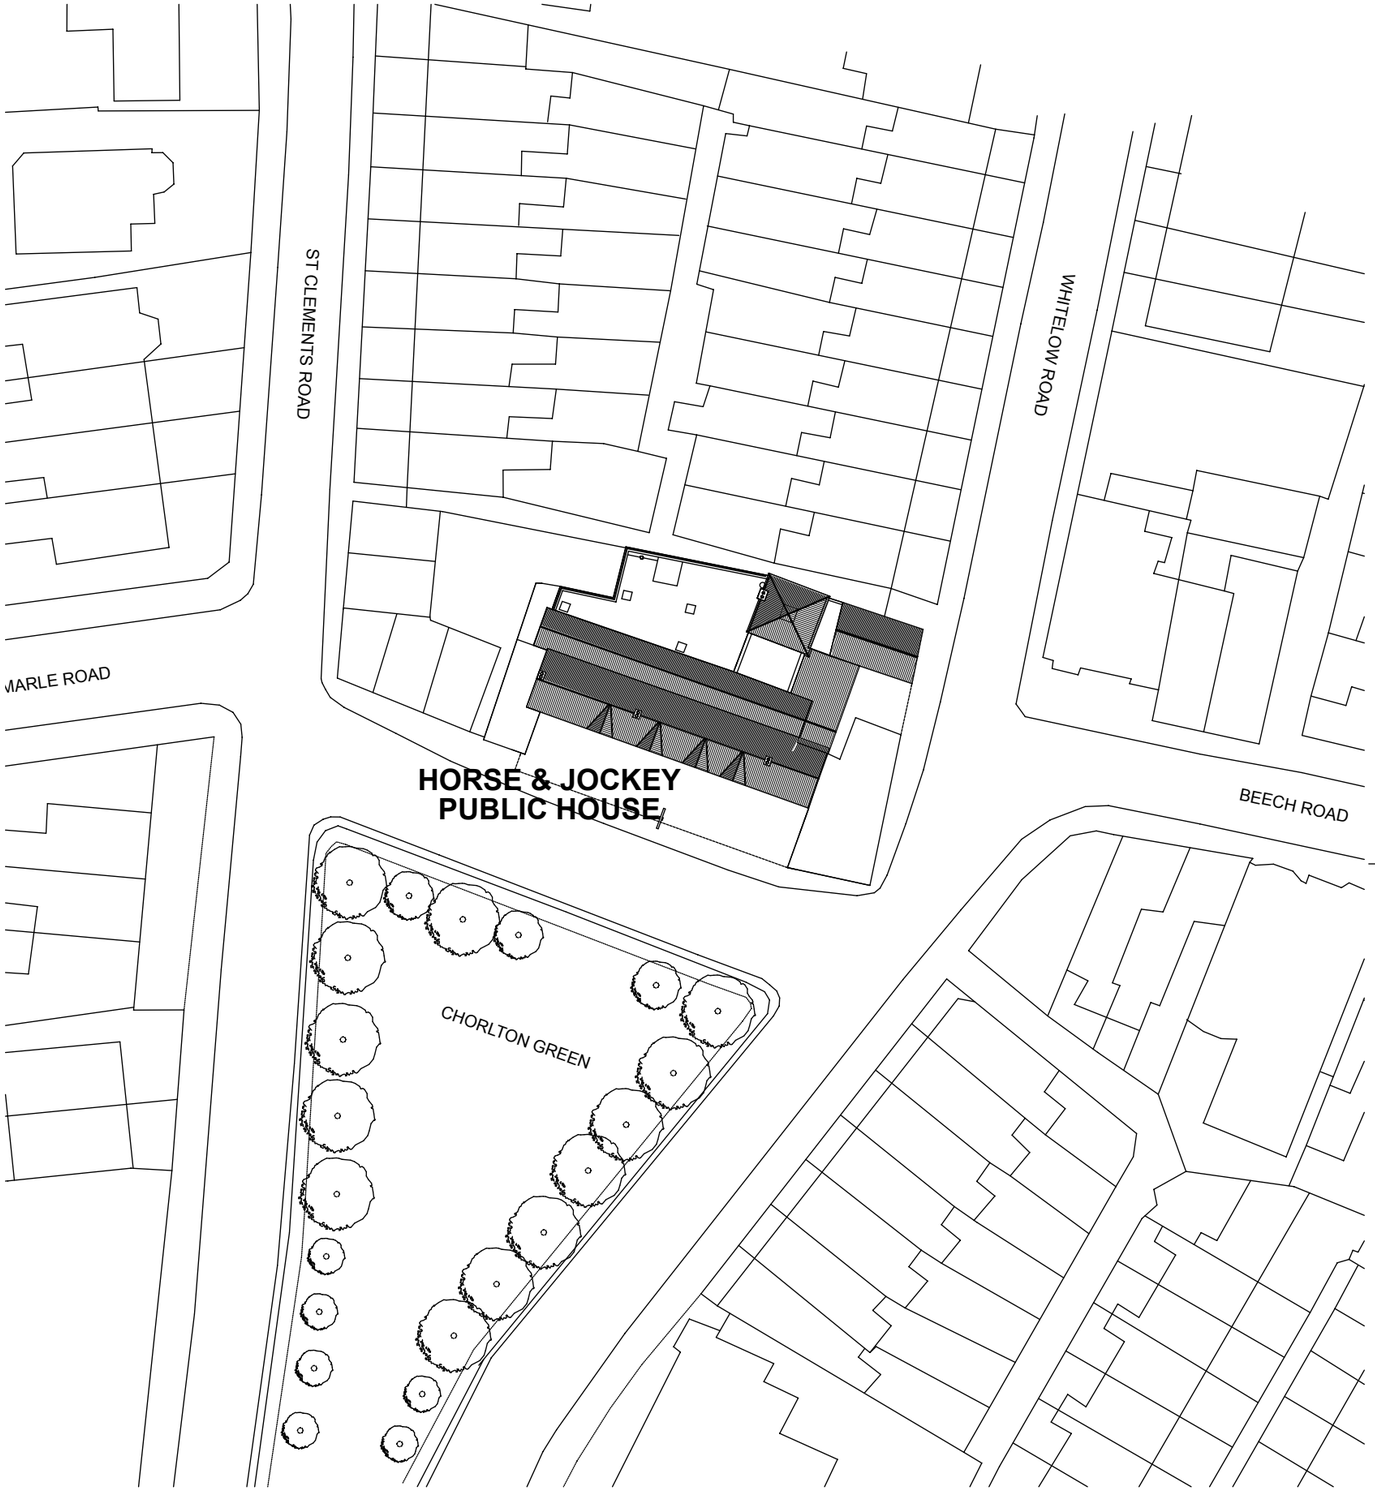

SITE CONTEXT PLAN 1:500@A3



SITE LOCATION PLAN 1:1000@A3



AERIAL VIEW

PLANNING ISSUE

REVISIONS

Scheme
Kitchen Extract Duct & Stove Flue
Horse & Jockey Public House
Chorlton Green, Chorlton
Manchester

Client
Hoi Polloi Pub Co. Limited

Title
Site Location, Context Plan & Aerial View

Scale	Date	Drawn
1:1000/500	19/03/12	MM
Job No	Dwg No	Rev
P115	01	

Mike Macpherson **Architects**
38 Reynard Road, Chorlton, Manchester M21 8DD
T: 0161 870 6129
E: mail@mikemacpherson-architects.co.uk
www.mikemacpherson-architects.co.uk