PROPOSED



Elevation A

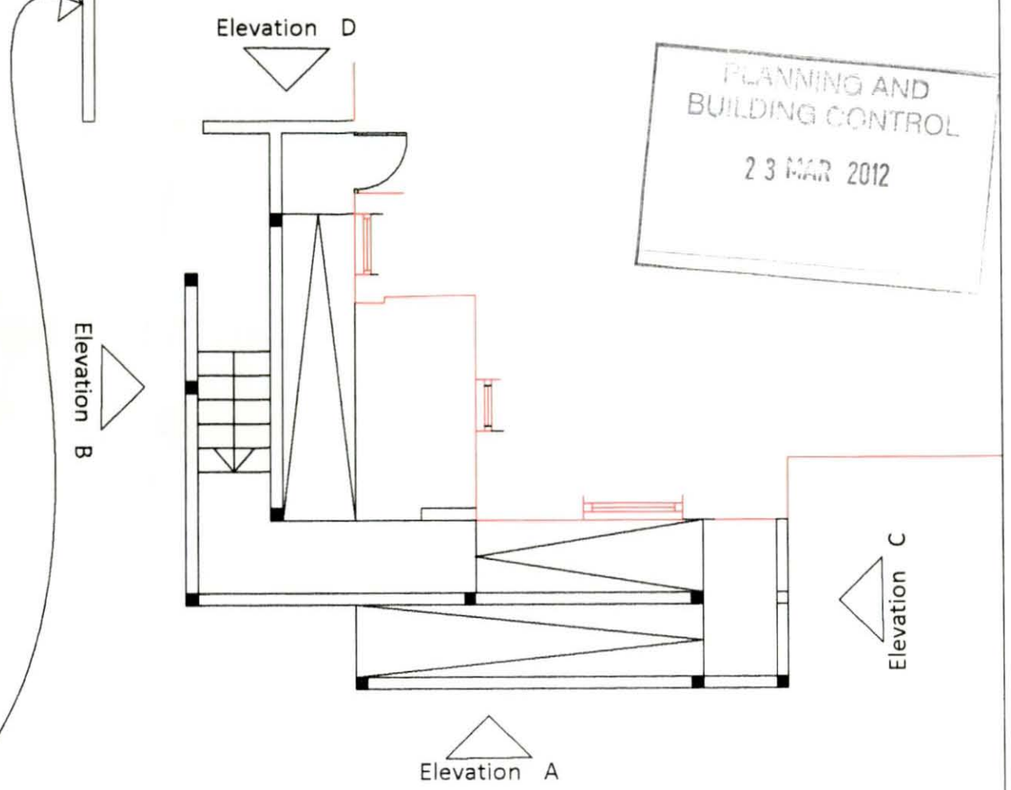

PLANNING AND
BUILDING CONTROL
23 MAR 2012

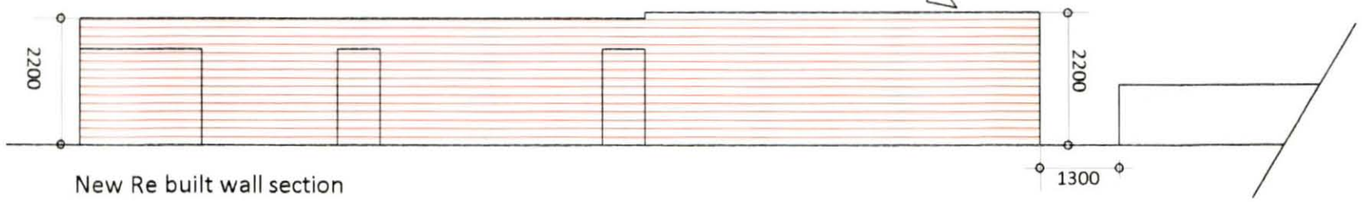

New Re built wall section

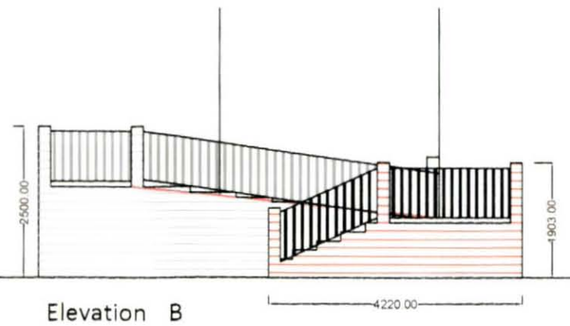

Elevation B

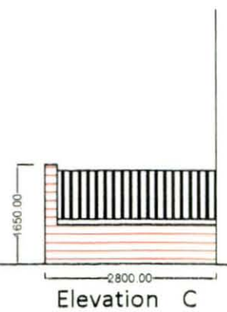

Elevation C

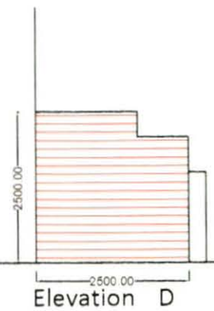

Elevation D

N.GEDAL
BA Hons Dip ARCH RIBA
ARCHITECT

CLIENT
Mr Owais Arshad
237 Dickenson Road
Rusholme
Manchester
M13 0YN

Architects
Najib Gedal Architects
4 Rutters Lane
Hazel Grove
Stockport
SK7 5AY
Tel: 0161-419 - 9757
najibgedalarchitects@hotmail.com

DRAWING TITLE

Proposed Ramp

DRAWING NO ONR 02

SCALE 1:100

DATE 16.3.12