


Ground Floor

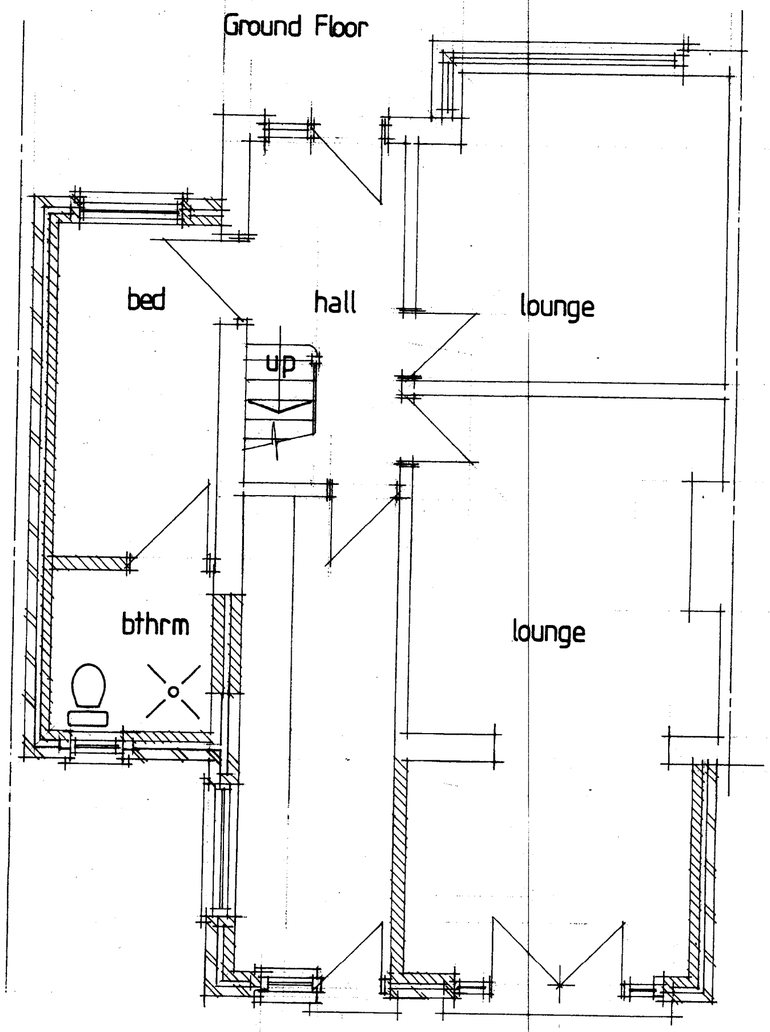


First Floor

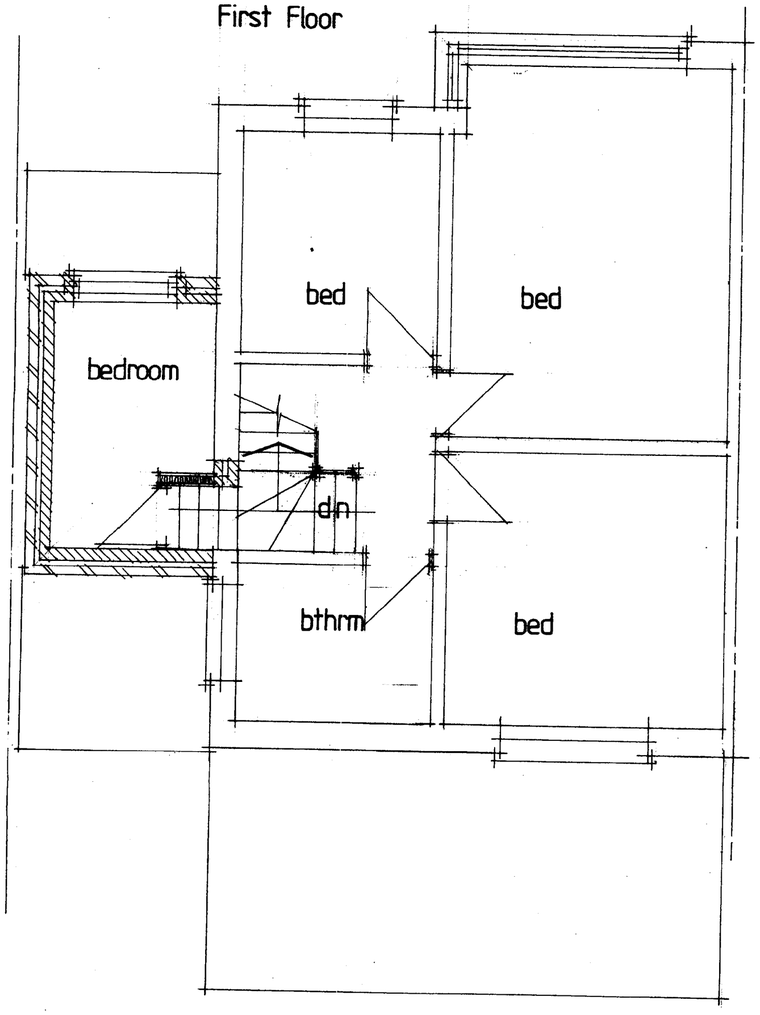

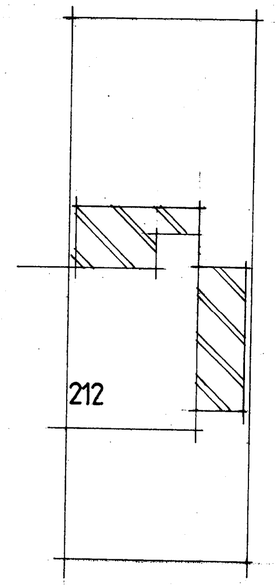

Site Layout 1:200

Elevation

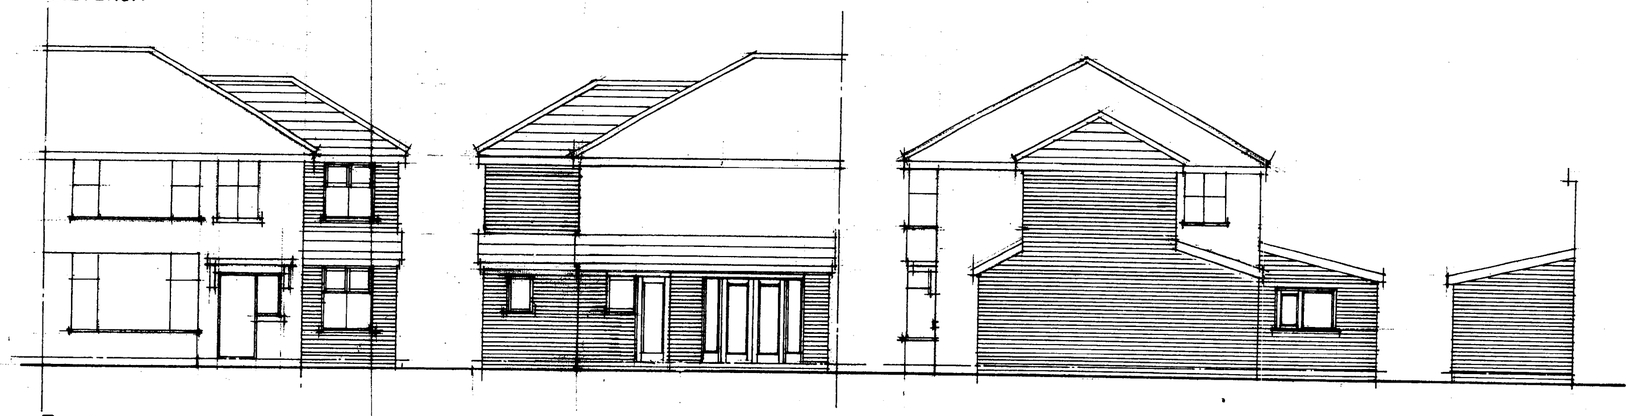

PLANNING
ACKD
REPLIED
RECD – 1 AUG 2003
M DATE
M
M
FOLLACTION

No:	Revision:	Date:	Initial:

ALPHA DESIGN
11 GILDA CRESCENT ROAD ECCLES M30 9AG
TELEPHONE : 061 707 5533

Project: 212 Brantingham Rd Chorlton Mcr

Title: Floor Plans and Elevations (proposed)

Scale: 50,100 | Date: July/03 | Initial: CTH.

Drg. No: 2