Copyright
This drawing is the property of Peter Summersgill Architecture and may not be used or copied without express written consent.

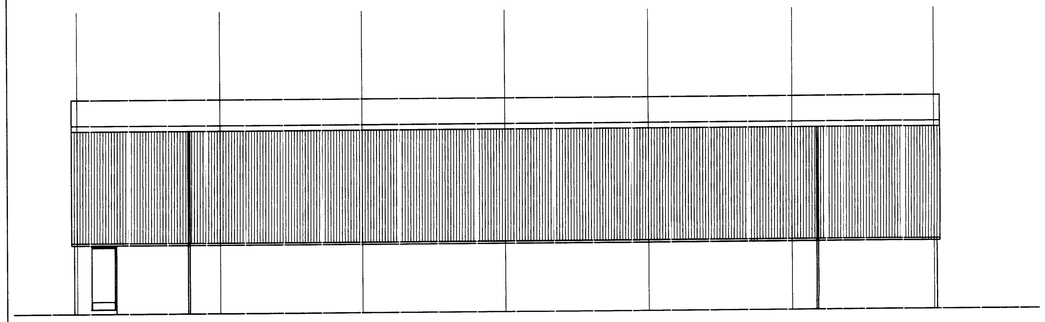

SIDE ELEVATION

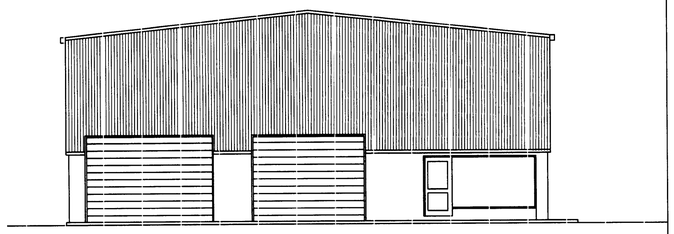

FRONT ELEVATION

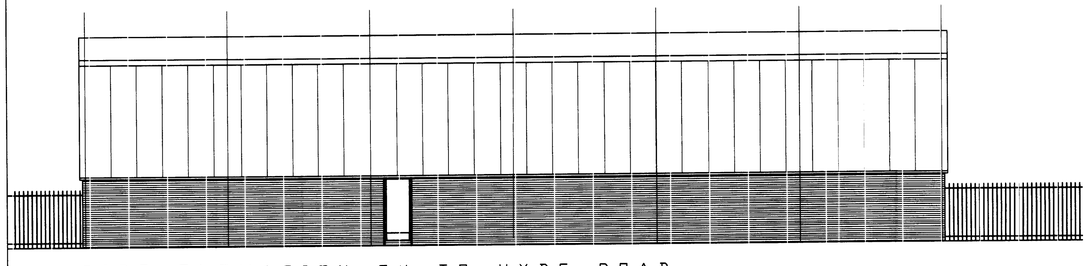

SIDE ELEVATION ON TO HYDE ROAD

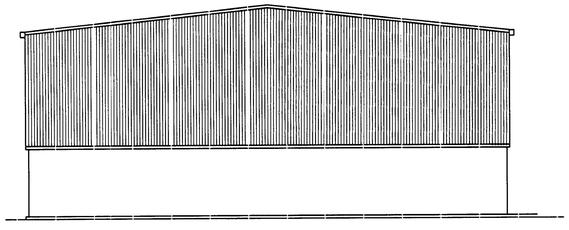

REAR ELEVATION

PLANNING
ACK'D
REPLIED
REC: 15 JUN 2009
M
M
M
FOR ACTION

| | | |
|---|---|---|
| Client: Hyde Road Tyres | | |
| Project: Warehouse Extension | Scale: 1:100 @ | Contract No. 1824 |
| Drawing: Elevations: As Existing | Date: 05/09 | Drawing: 02 |
| | Drawn: P.A. | |

PETER SUMMERSGILL MBIAT