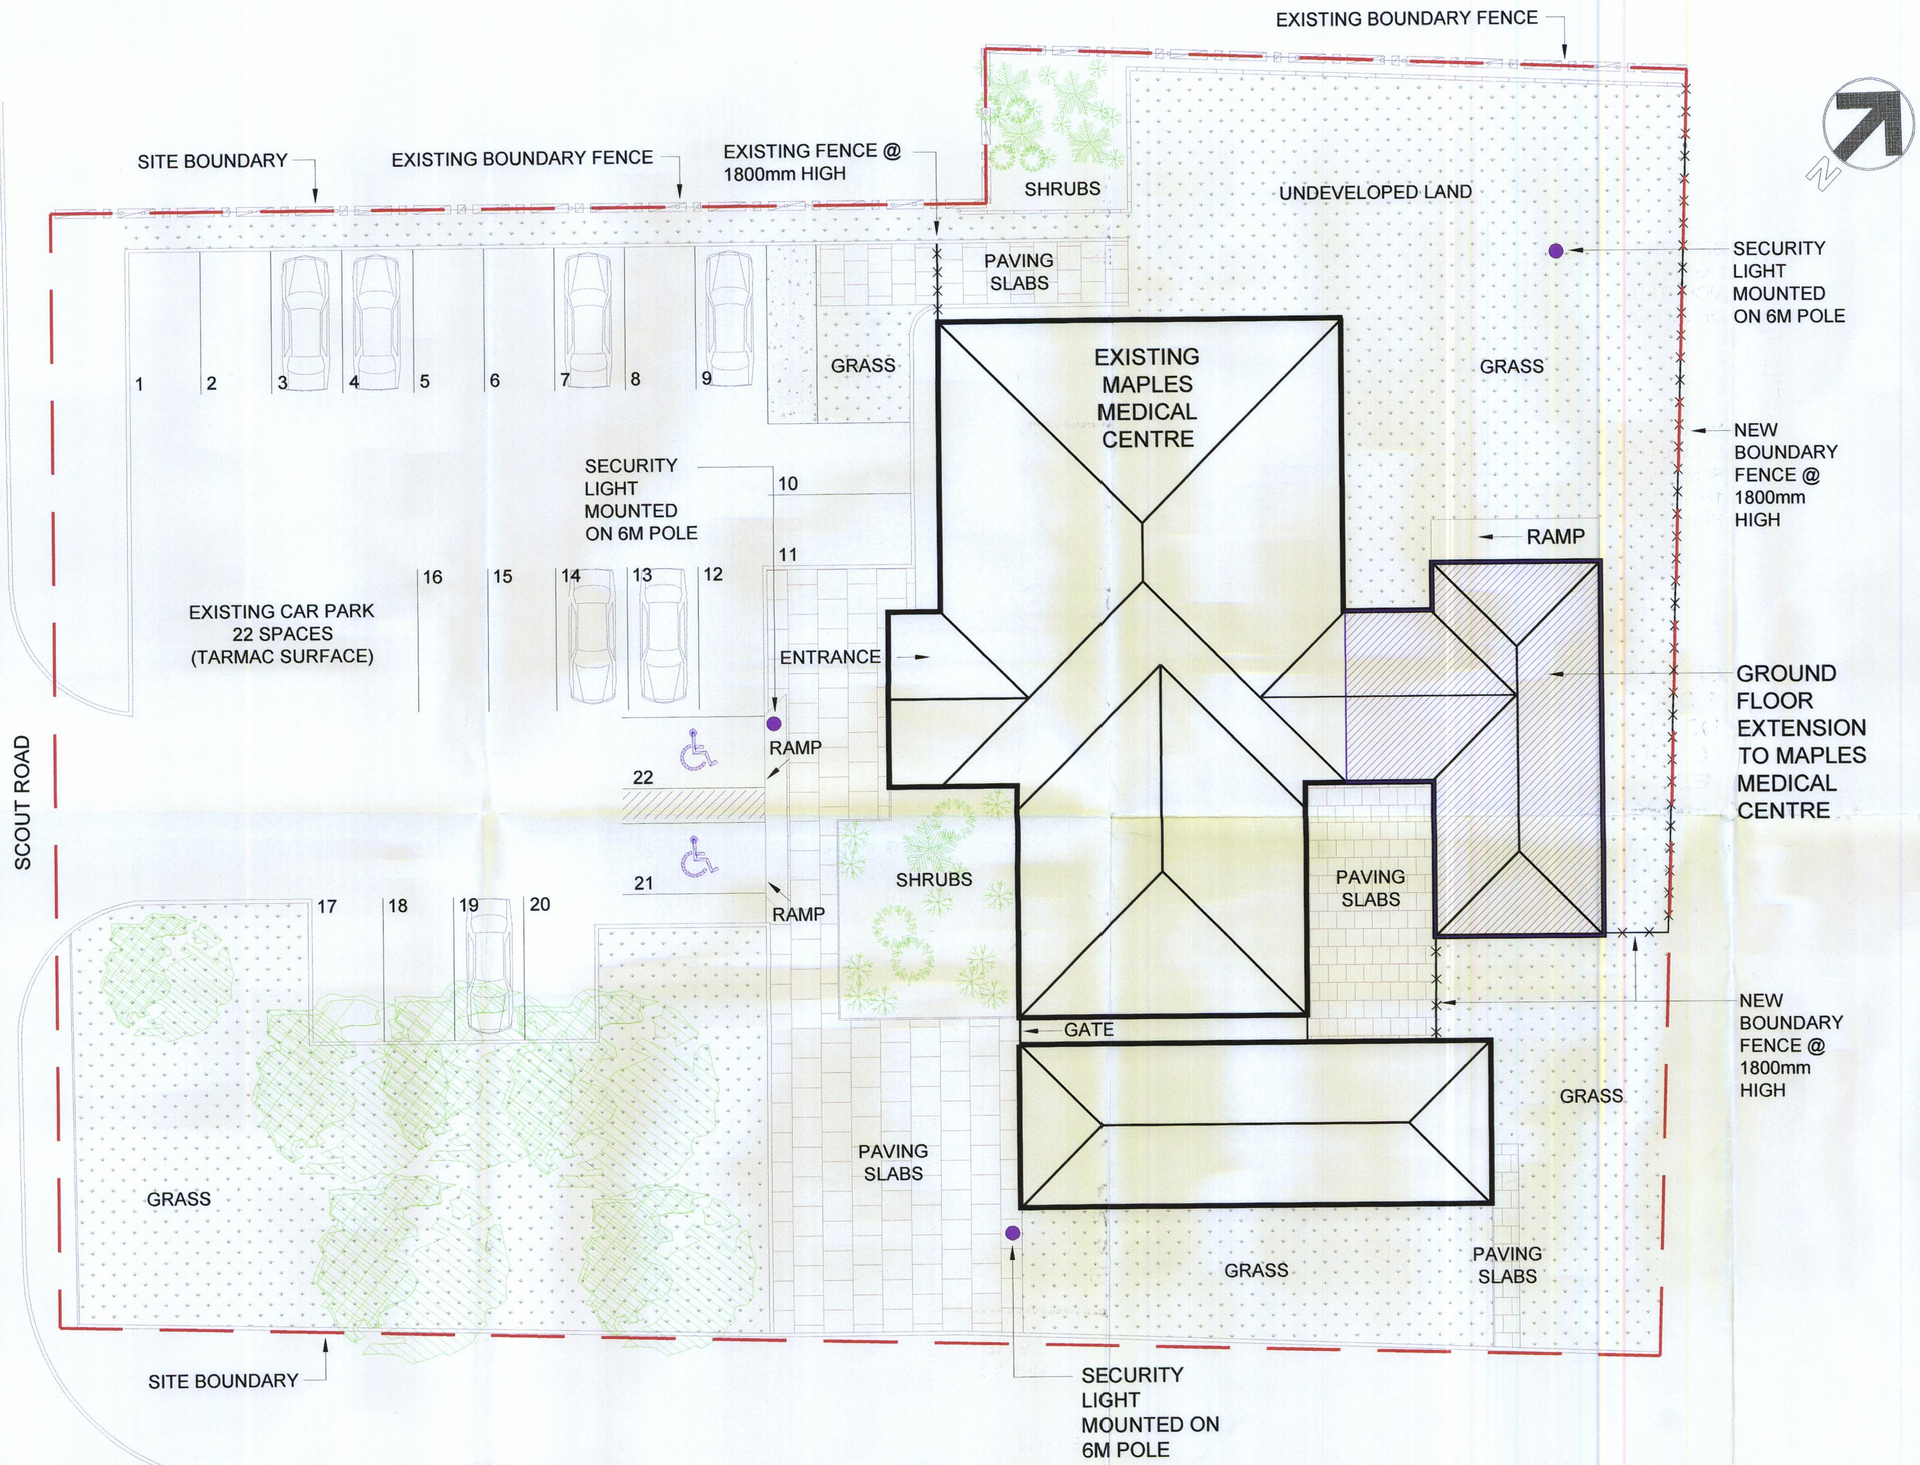


APPROVED
APPROVED
REQ 24 JUN 2010
INITIAL DATE
AREA MANAGER

Rev	Description	Date

Project: Maples Medical Centre		
Title: Site Plan		
Drawn by: DL	Checked: FW	File:
DWG No: 10-06-01	Revision:	Scale: 1:100@A1
		Date: JUNE '10

NHS Manchester
Manchester Community Health
Facilities, Mauldeth House, Mauldeth Road West, Chorlton, Manchester, M21 7RL
Tel: 0161 958 4163 FAX: 0161 958 4040