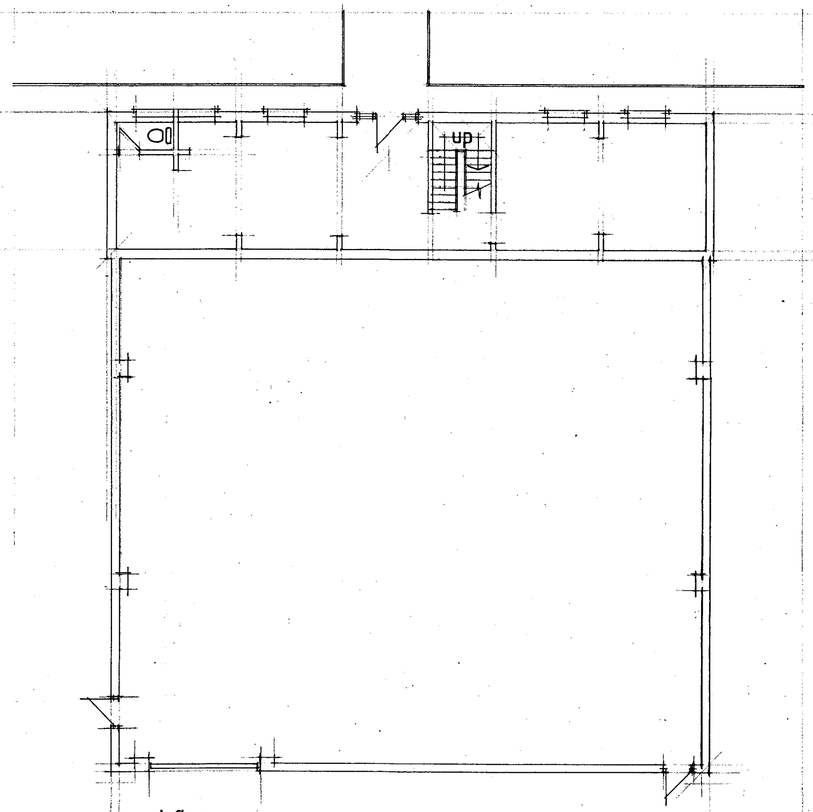

ground floor

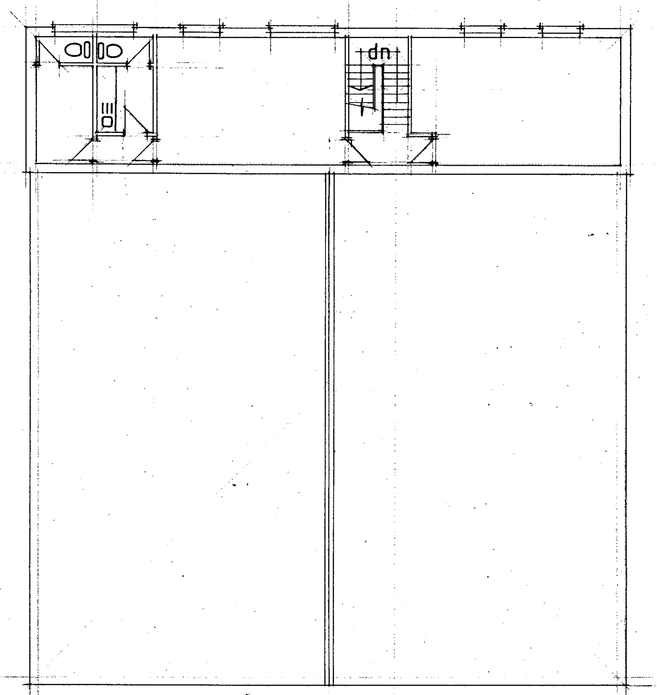

first floor

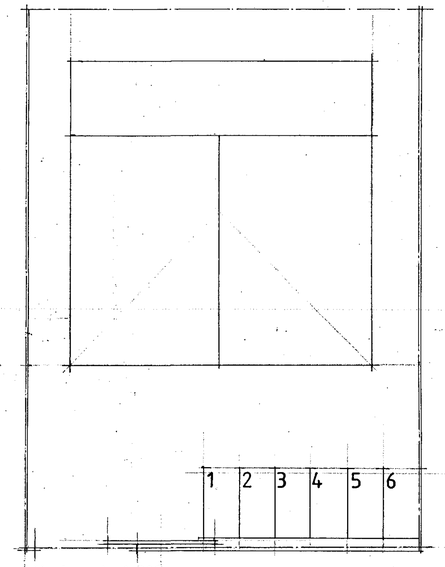

extg gate and opening

site layout 1:200

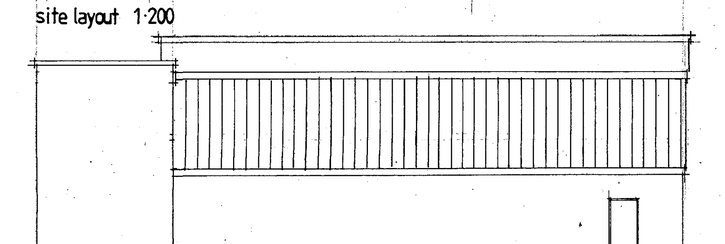

side elevation

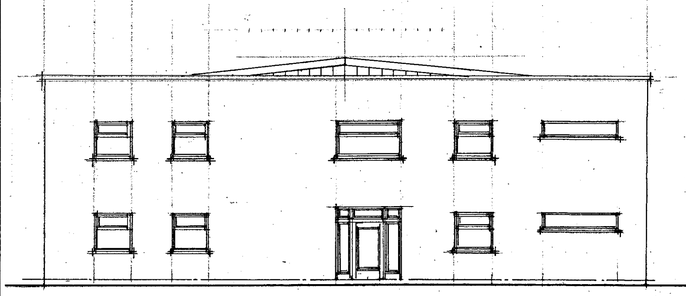

front elevation

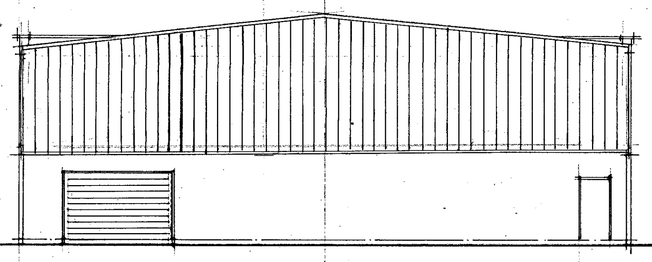

rear elevation

wards pressed steel cladding panels to walls and roof

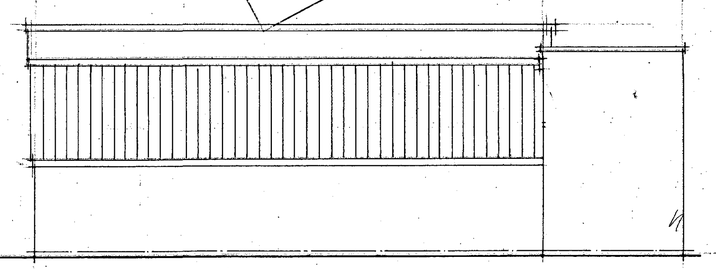

side elevation

PLANNING BUILDING CONTROL
19 AUG 2005

No:	Revision:	Date:	Initial:

ALPHA DESIGN
11 GILDA CRESCENT ROAD ECCLES M30 9AG
TELEPHONE : 061 707 5533

Project:	410 Ashton Old Road Openshaw Mcr
Title:	Floor Plans and Elevations (proposed)
Scale: 1:100	Date Aug 2005 Initial: CTK.
Drg. No:	2