All dimensions are to be checked on site, any discrepancies are to be reported to the Architect before work commences. Do not scale from this drawing.

This drawing is to be read in conjunction with all relevant consultants and specialists drawings / documents, any discrepancies are to be reported to the Architect before the affected work commences.


All structural components shown are indicative only. Details / calculations of structural members are to be provided by the Structural Engineer.

This drawing is copyright.

A	General Amendments Parking strategy and Boundary treatment added	13/06/2008



Proposed Plymouth Grove Elevation
(Showing Proposed Parking and Boundary treatments)

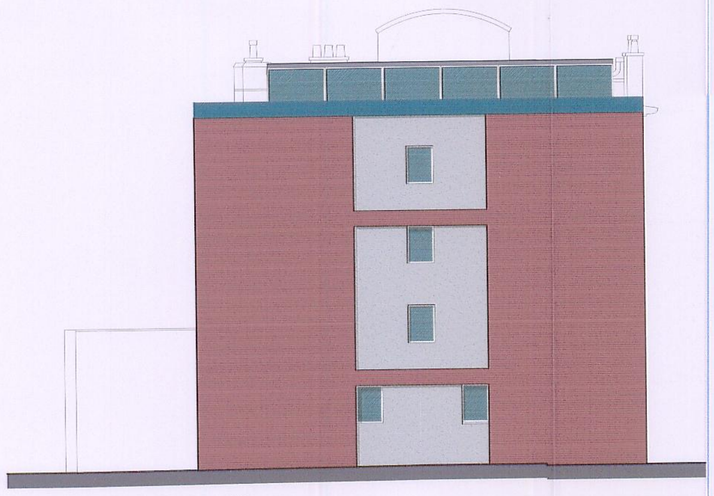

Proposed North Elevation - 1:100



Proposed East Elevation - 1:100

PLANNING
ACKD
REPLIED
RECD 16 JUN 2008
M
LE
GA
PLANNING

T&G Associates Limited
Architects & Urban Designers

Tel : 0161 848 7263
Fax : 0161 877 9567
e-mail: mail@tandgassociates.co.uk

1st Floor, Westwood House,
Greenwood Office Park,
Manchester, M5 4QH

Client:
T & D Properties Ltd

Project:
65 Plymouth Grove, Ardwick

Drawing Title:
Proposed North / East / Plymouth Grove Elevations

Scale: 1:100 @ A1

Date: September 2007

Drawing No: 8051/120

Revision: A