SHEPPARD ROBSON

ARCHITECTURE URBAN DESIGN PLANNING INTERIORS

LOCATION 27th FLOOR , CITY TOWER , PICCADILLY PLAZA
MANCHESTER , M1 4BD
PHONE +44 0 161 233 8900
FAX +44 0 161 233 8901
WEBSITE www.sheppardrobson.com
E-MAIL gr.mail@ sheppardrobson.com

43 - 45 PICCADILLY

DRAWING NO. 20_101

STATUS PLANNING

DRAWING NORTH WEST STREET ELEVATION

AMENDMENTS - 18/04/08 PLANNING ISSUE KM

SCALE	1:500 @ A3
DATE	18 04 2008
ORIGINATED BY	KM
CHECKED BY	ME
AUTHORISED BY	

DO NOT SCALE FROM THIS DRAWING!
THE CONTRACTOR SHALL CHECK AND VERIFY ALL DIMENSIONS ON SITE AND REPORT ANY DISCREPANCIES IN WRITING TO SHEPPARD ROBSON BEFORE PROCEEDING WITH WORK

FOR ELECTRONIC DATA ISSUE:
ELECTRONIC DATA / DRAWINGS ARE ISSUED AS "READ ONLY" AND SHOULD NOT BE INTERROGATED FOR MEASUREMENT. ALL DIMENSIONS AND LEVELS SHOULD BE READ ONLY FROM THOSE VALUES STATED IN TEXT ON THE DRAWING.

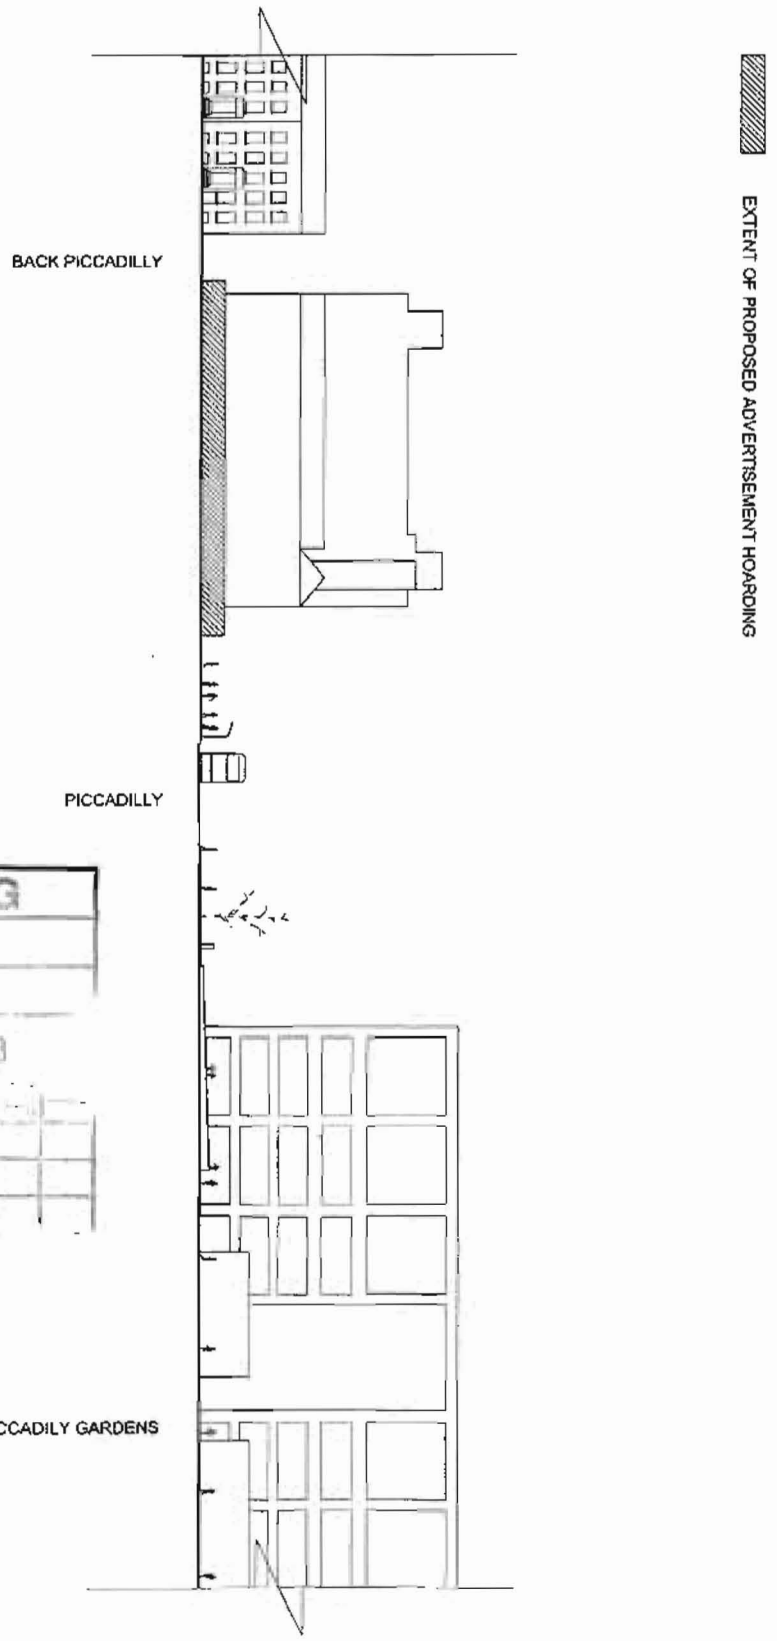

PLANNING
ACKD
FILE
29 APR 2008

43 - 45 PICCADILLY

SHEPPARD ROBSON

ARCHITECTURE URBAN DESIGN PLANNING INTERIORS

LOCATION 27th FLOOR, CITY TOWER, PICCADILLY PLAZA
MANCHESTER M1 4BD
PHONE +44 0 161 233 8900
FAX +44 0 161 233 8901
WEBSITE www.sheppardrobson.com
E MAIL sr.mail@sheppardrobson.com

DRAWING NO. 20_102

STATUS PLANNING -

DRAWING SOUTH WEST STREET ELEVATION

AMENDMENTS - 18/04/08 PLANNING ISSUE KM

SCALE	1:500 @ A3
DATE	18 04 2008
ORIGINATED BY	KM
CHECKED BY	ME
AUTHORISED BY	

DO NOT SCALE FROM THIS DRAWING
THE CONTRACTOR SHALL CHECK AND VERIFY ALL DIMENSIONS ON SITE AND REPORT ANY DISCREPANCIES IN WRITING TO SHEPPARD ROBSON BEFORE PROCEEDING WITH WORK.

FOR ELECTRONIC DATA ISSUE:
ELECTRONIC DATA / DRAWINGS ARE ISSUED AS "READ ONLY" AND SHOULD NOT BE INTERROGATED FOR MEASUREMENT. ALL DIMENSIONS AND LEVELS SHOULD BE READ ONLY FROM THOSE VALUES STATED AT TEXT, ON THE DRAWING.

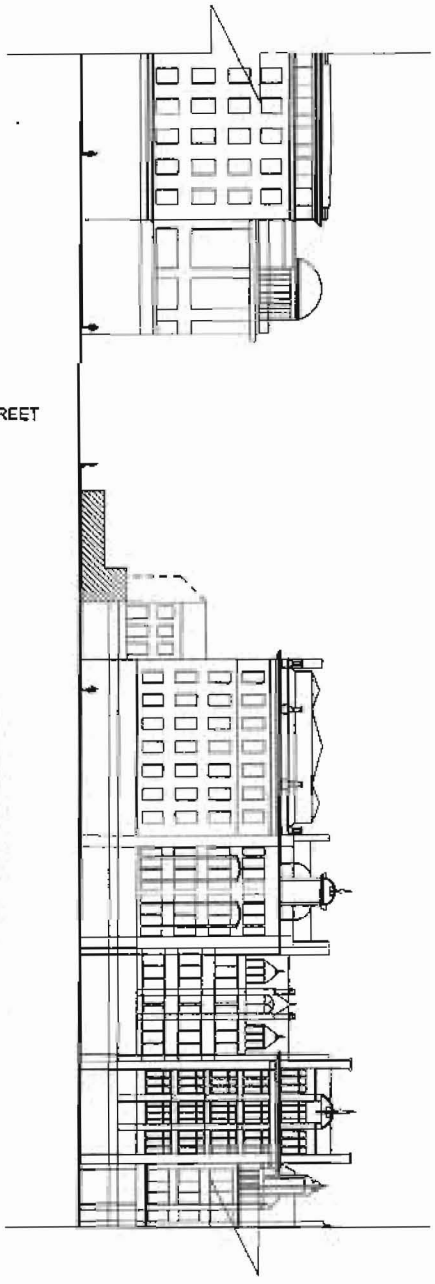

EXTENT OF PROPOSED ADVERTISEMENT HOARDING

PLANNING
CKED
EPUED
ECD 2 9 APR 2008
ELECTION