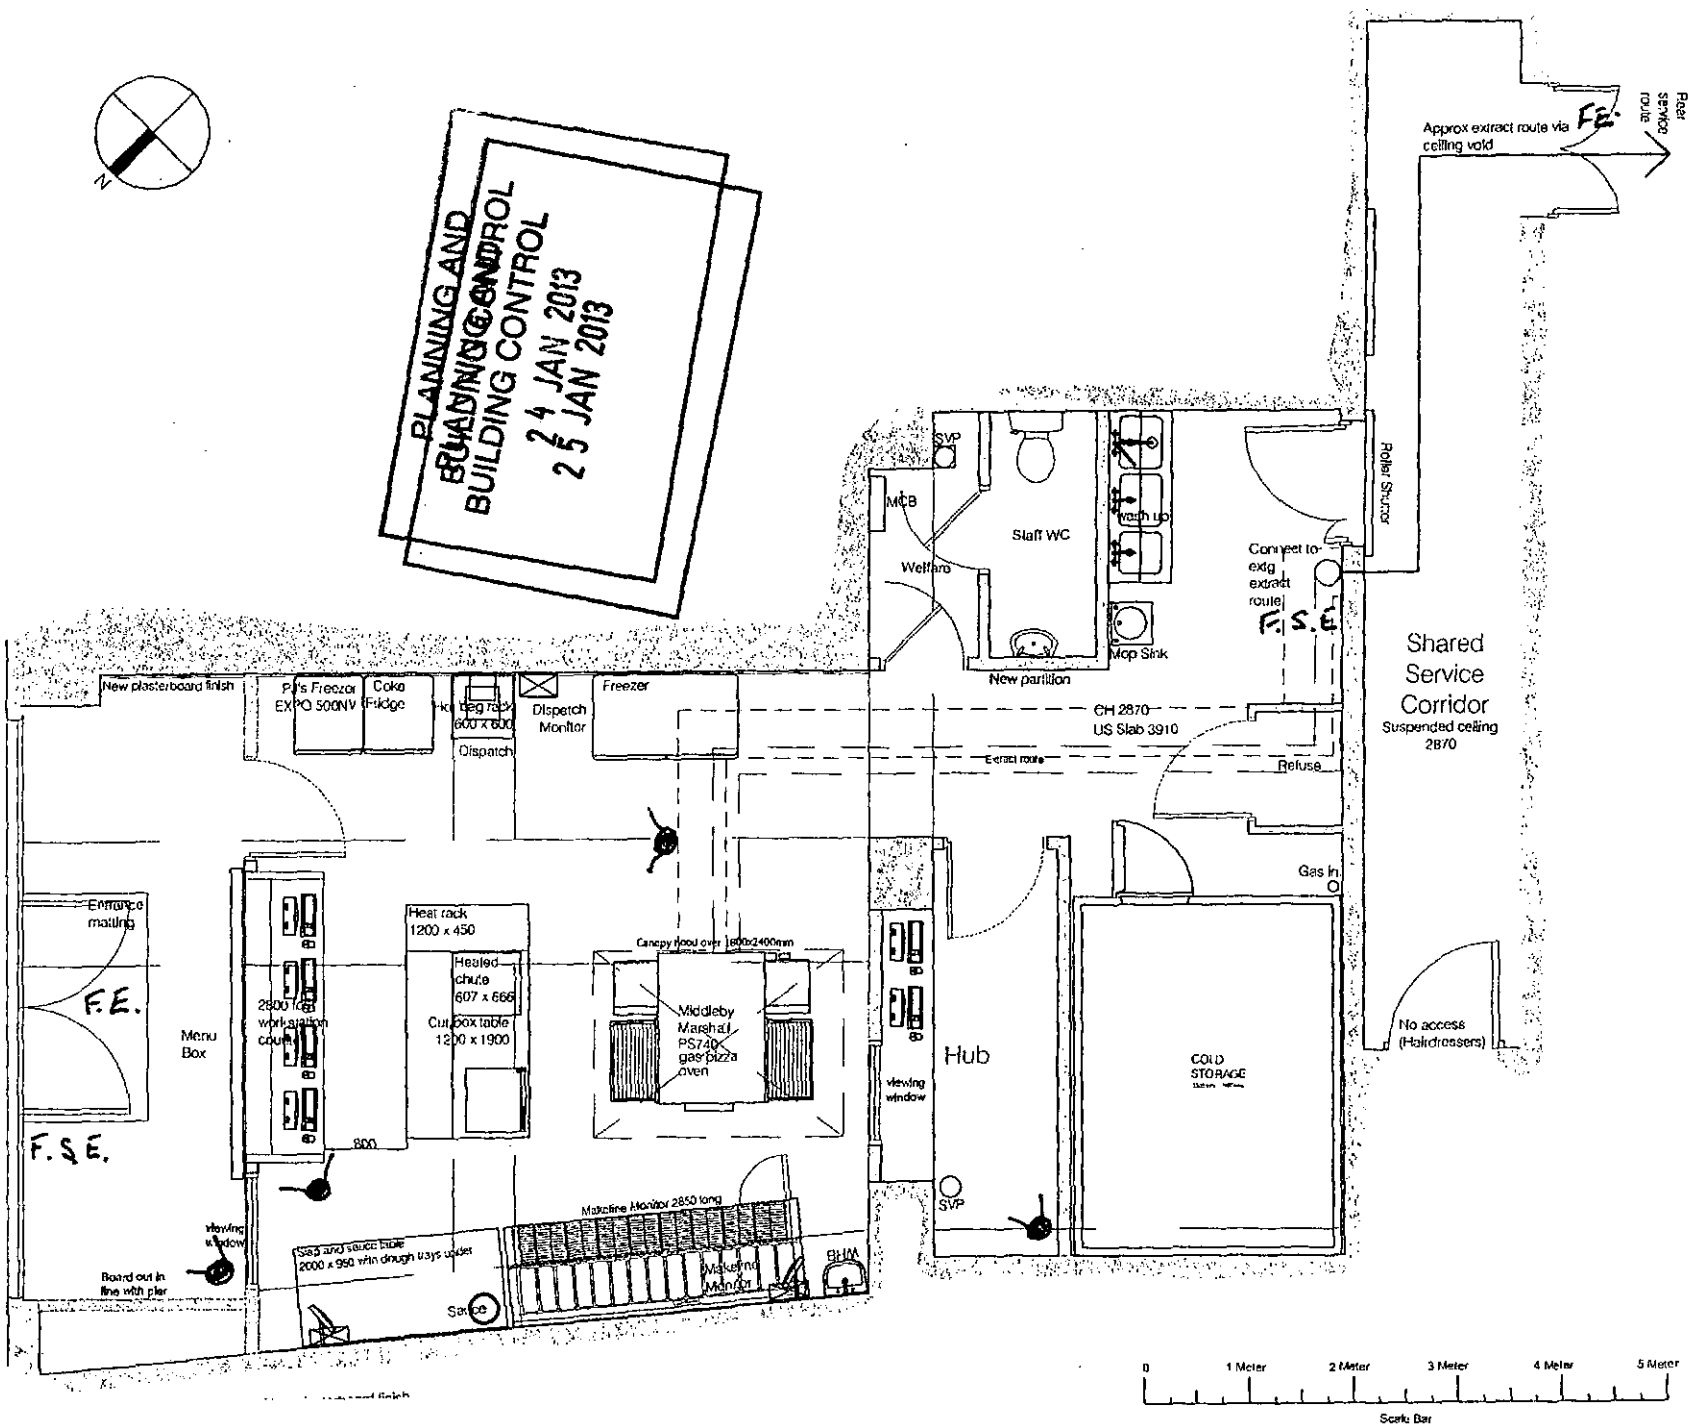


F.E. FIRE EXIT
F.S.E FIRE SAFETY EQUIPMENT
CCTV CAMERA

zebra


PAPA JOHNS

Unit 5, Peter House,
Oxford Street, Manchester

Proposed Ground Floor Plan

1:50@A3
23 Feb 2012
Zeb 673/009
Planning

H

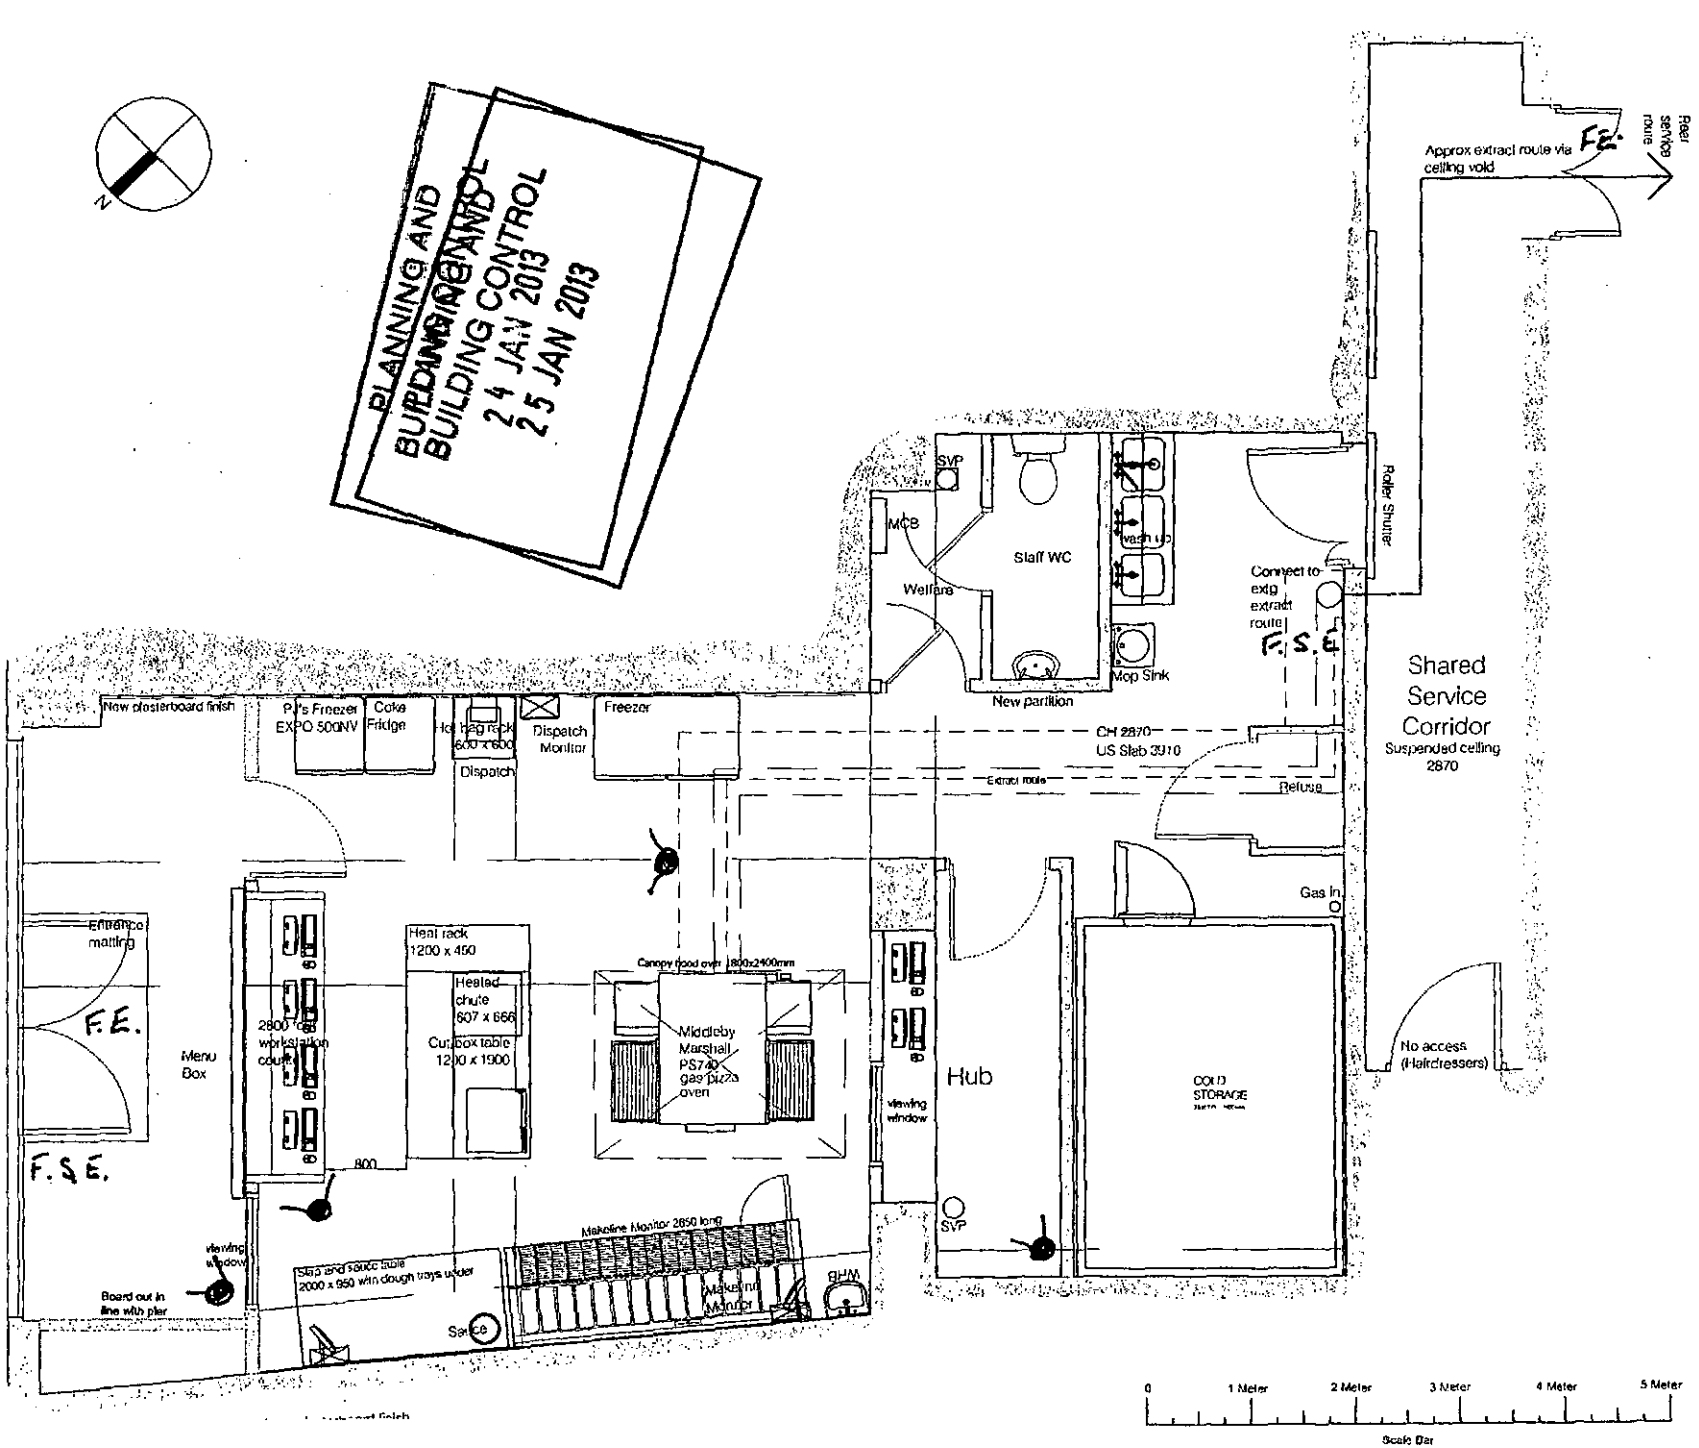

F.E. FIRE EXIT
F.S.E FIRE SAFETY EQUIPMENT
CCTV CAMERA

zebra

PIZZA PAPA JOHN'S

Unit 5, Peter House,
Oxford Street, Manchester

Proposed Ground Floor Plan

1:100@A3
23 Feb 2012
Job 673/006
Planning

H