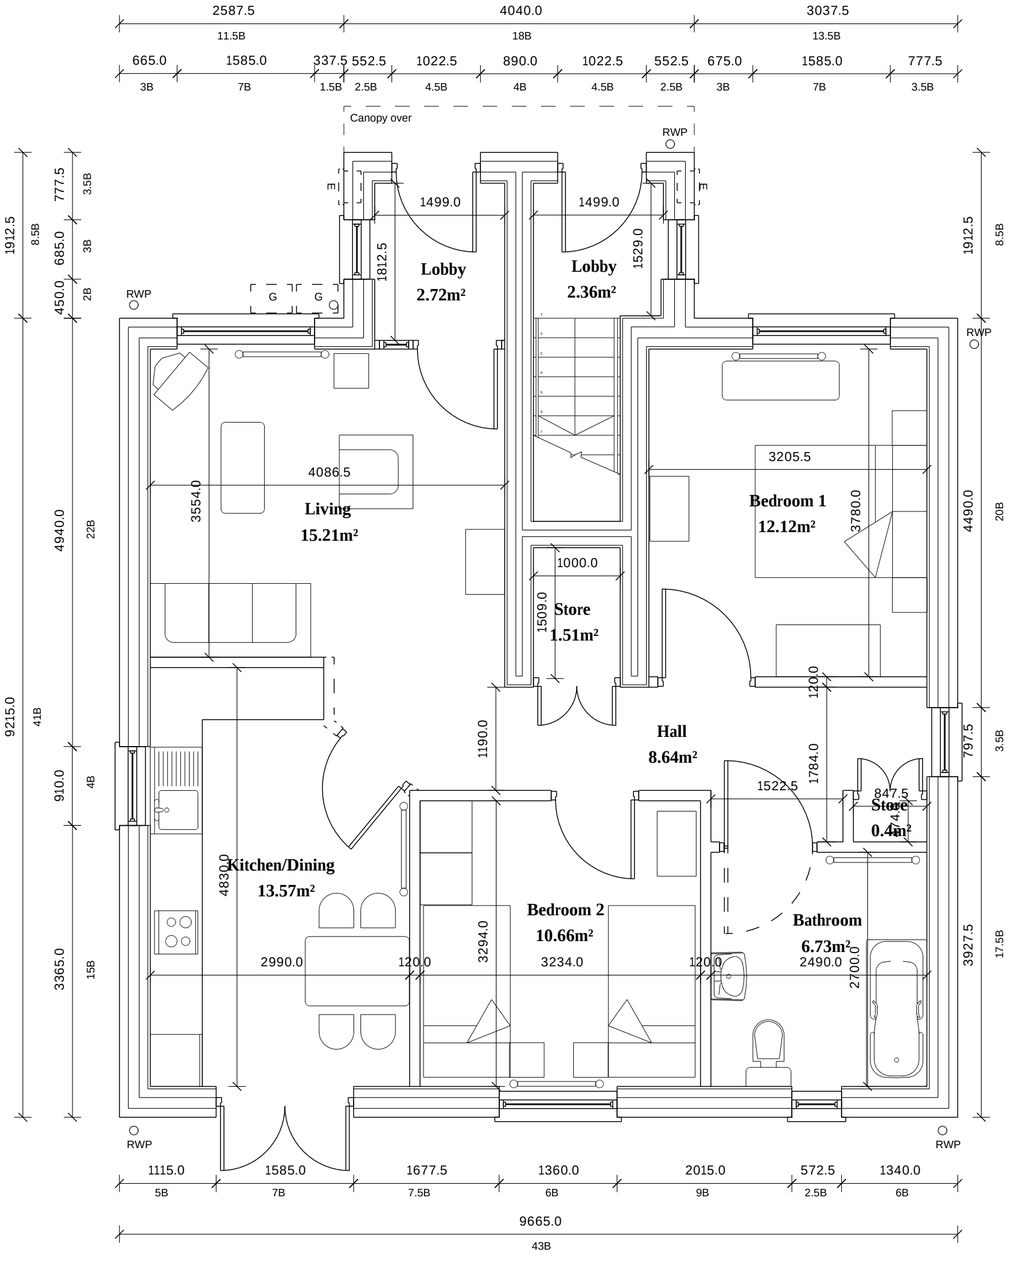

Proposed Ground Floor Flat 75.21m²

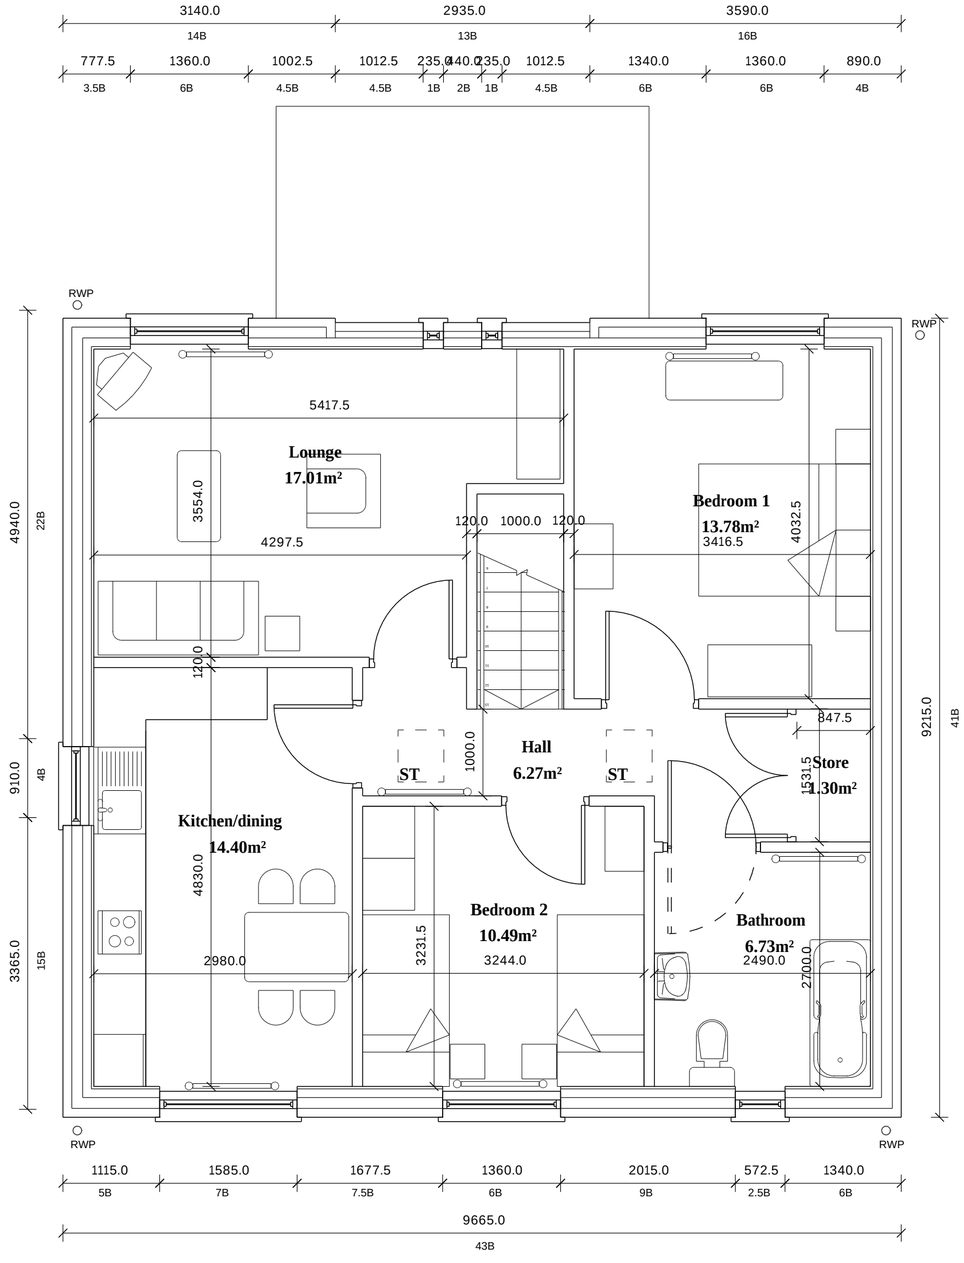

Proposed First Floor Flat 80.77m²

Notes

Do not scale from this drawing.

All dimensions must be checked on site by contractor prior to construction.

RevA - AG 08.08.12
Units amended following conversations with planner.
Lobbies added to front

Bernard Taylor Partnership Ltd.
Architects

ELIZABETH HOUSE, 486 DIDSBURY ROAD, HEATON MERSEY,
STOCKPORT, CHESHIRE, SK4 3BS.
Tel: 0161-443 1221
Fax: 0161-442 1672
E-mail: Info@BernardTaylor.co.uk

Client

Southway Housing Trust

Job

Abergele Road,
Manchester

Description

2B 4P Unit Types
As proposed

Drawn: AG Date: 24.07.12 Scale: 1:50

Job No:	Drg No:	Rev.
2524b	**106**	**A**