

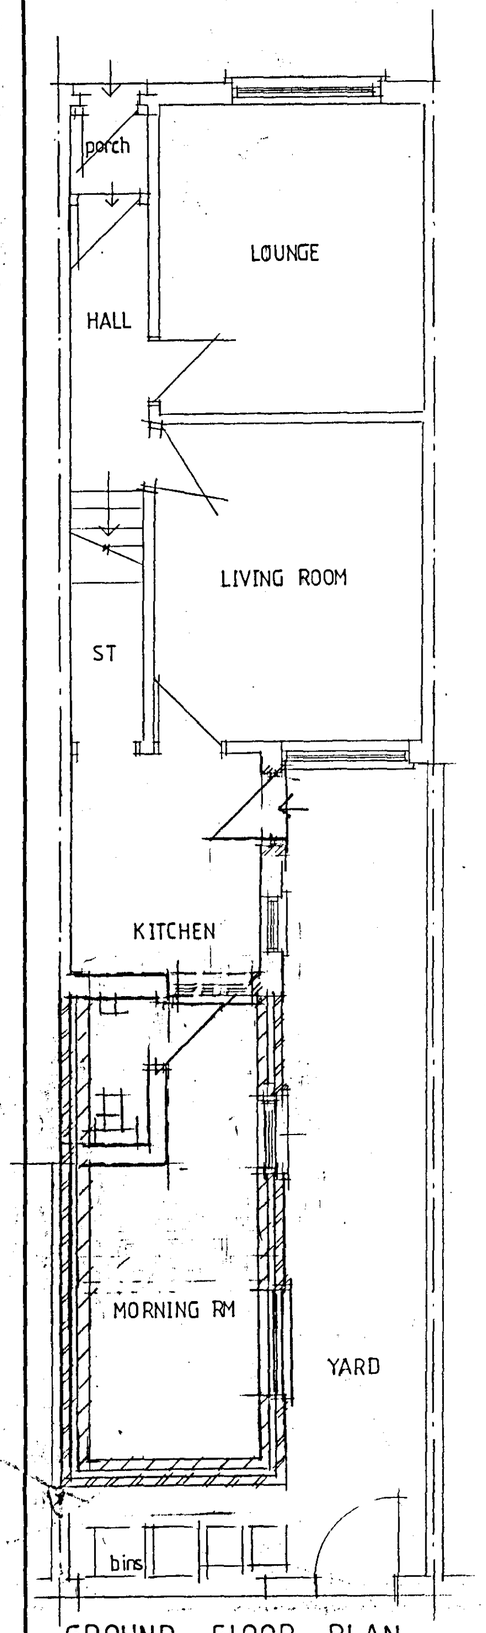



GROUND FLOOR PLAN

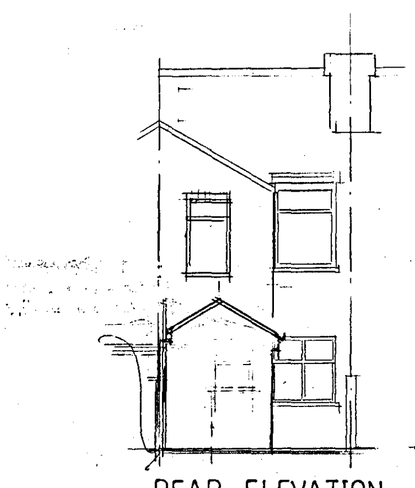

REAR ELEVATION

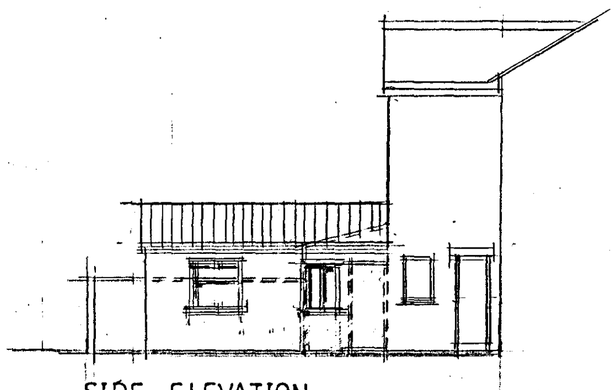

SIDE ELEVATION

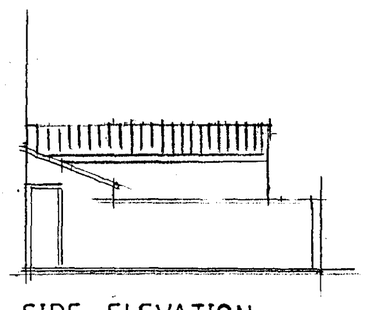

SIDE ELEVATION

NOTES

CLIENT
MR M AKKAD
9 GREENING ROAD
LEVENSHULME M19 3EQ

JOB TITLE
PROPOSED GROUND FLOOR
REAR EXTENSION

DRG. TITLE
PLAN AND ELEVATIONS
AS PROPOSED

PLANNING AND BUILDING CONTROL
07 DEC 2011

HOLBOROW ORMESHER Limited

architectural & interior design

Station House
Adams Hill
Knutsford
Cheshire WA16 6DN

telephone : 01565 652275
fax : 01565 750501

ISSUE	ORIGINAL	1	2	3	4	5	6	7
REVISION		A	B	C	D	E		
DATE		MARCH 11	MAY 11	JULY 11	SEPT 11	NOV 11		
DRAWN		DHO	DHO	DHO	DHO	DHO		
CHECKED								
APPROVED								

SCALE 1:50 & 100 at A2

DRAWING NUMBER 1026/10/03 A B C D E

M 512650 R