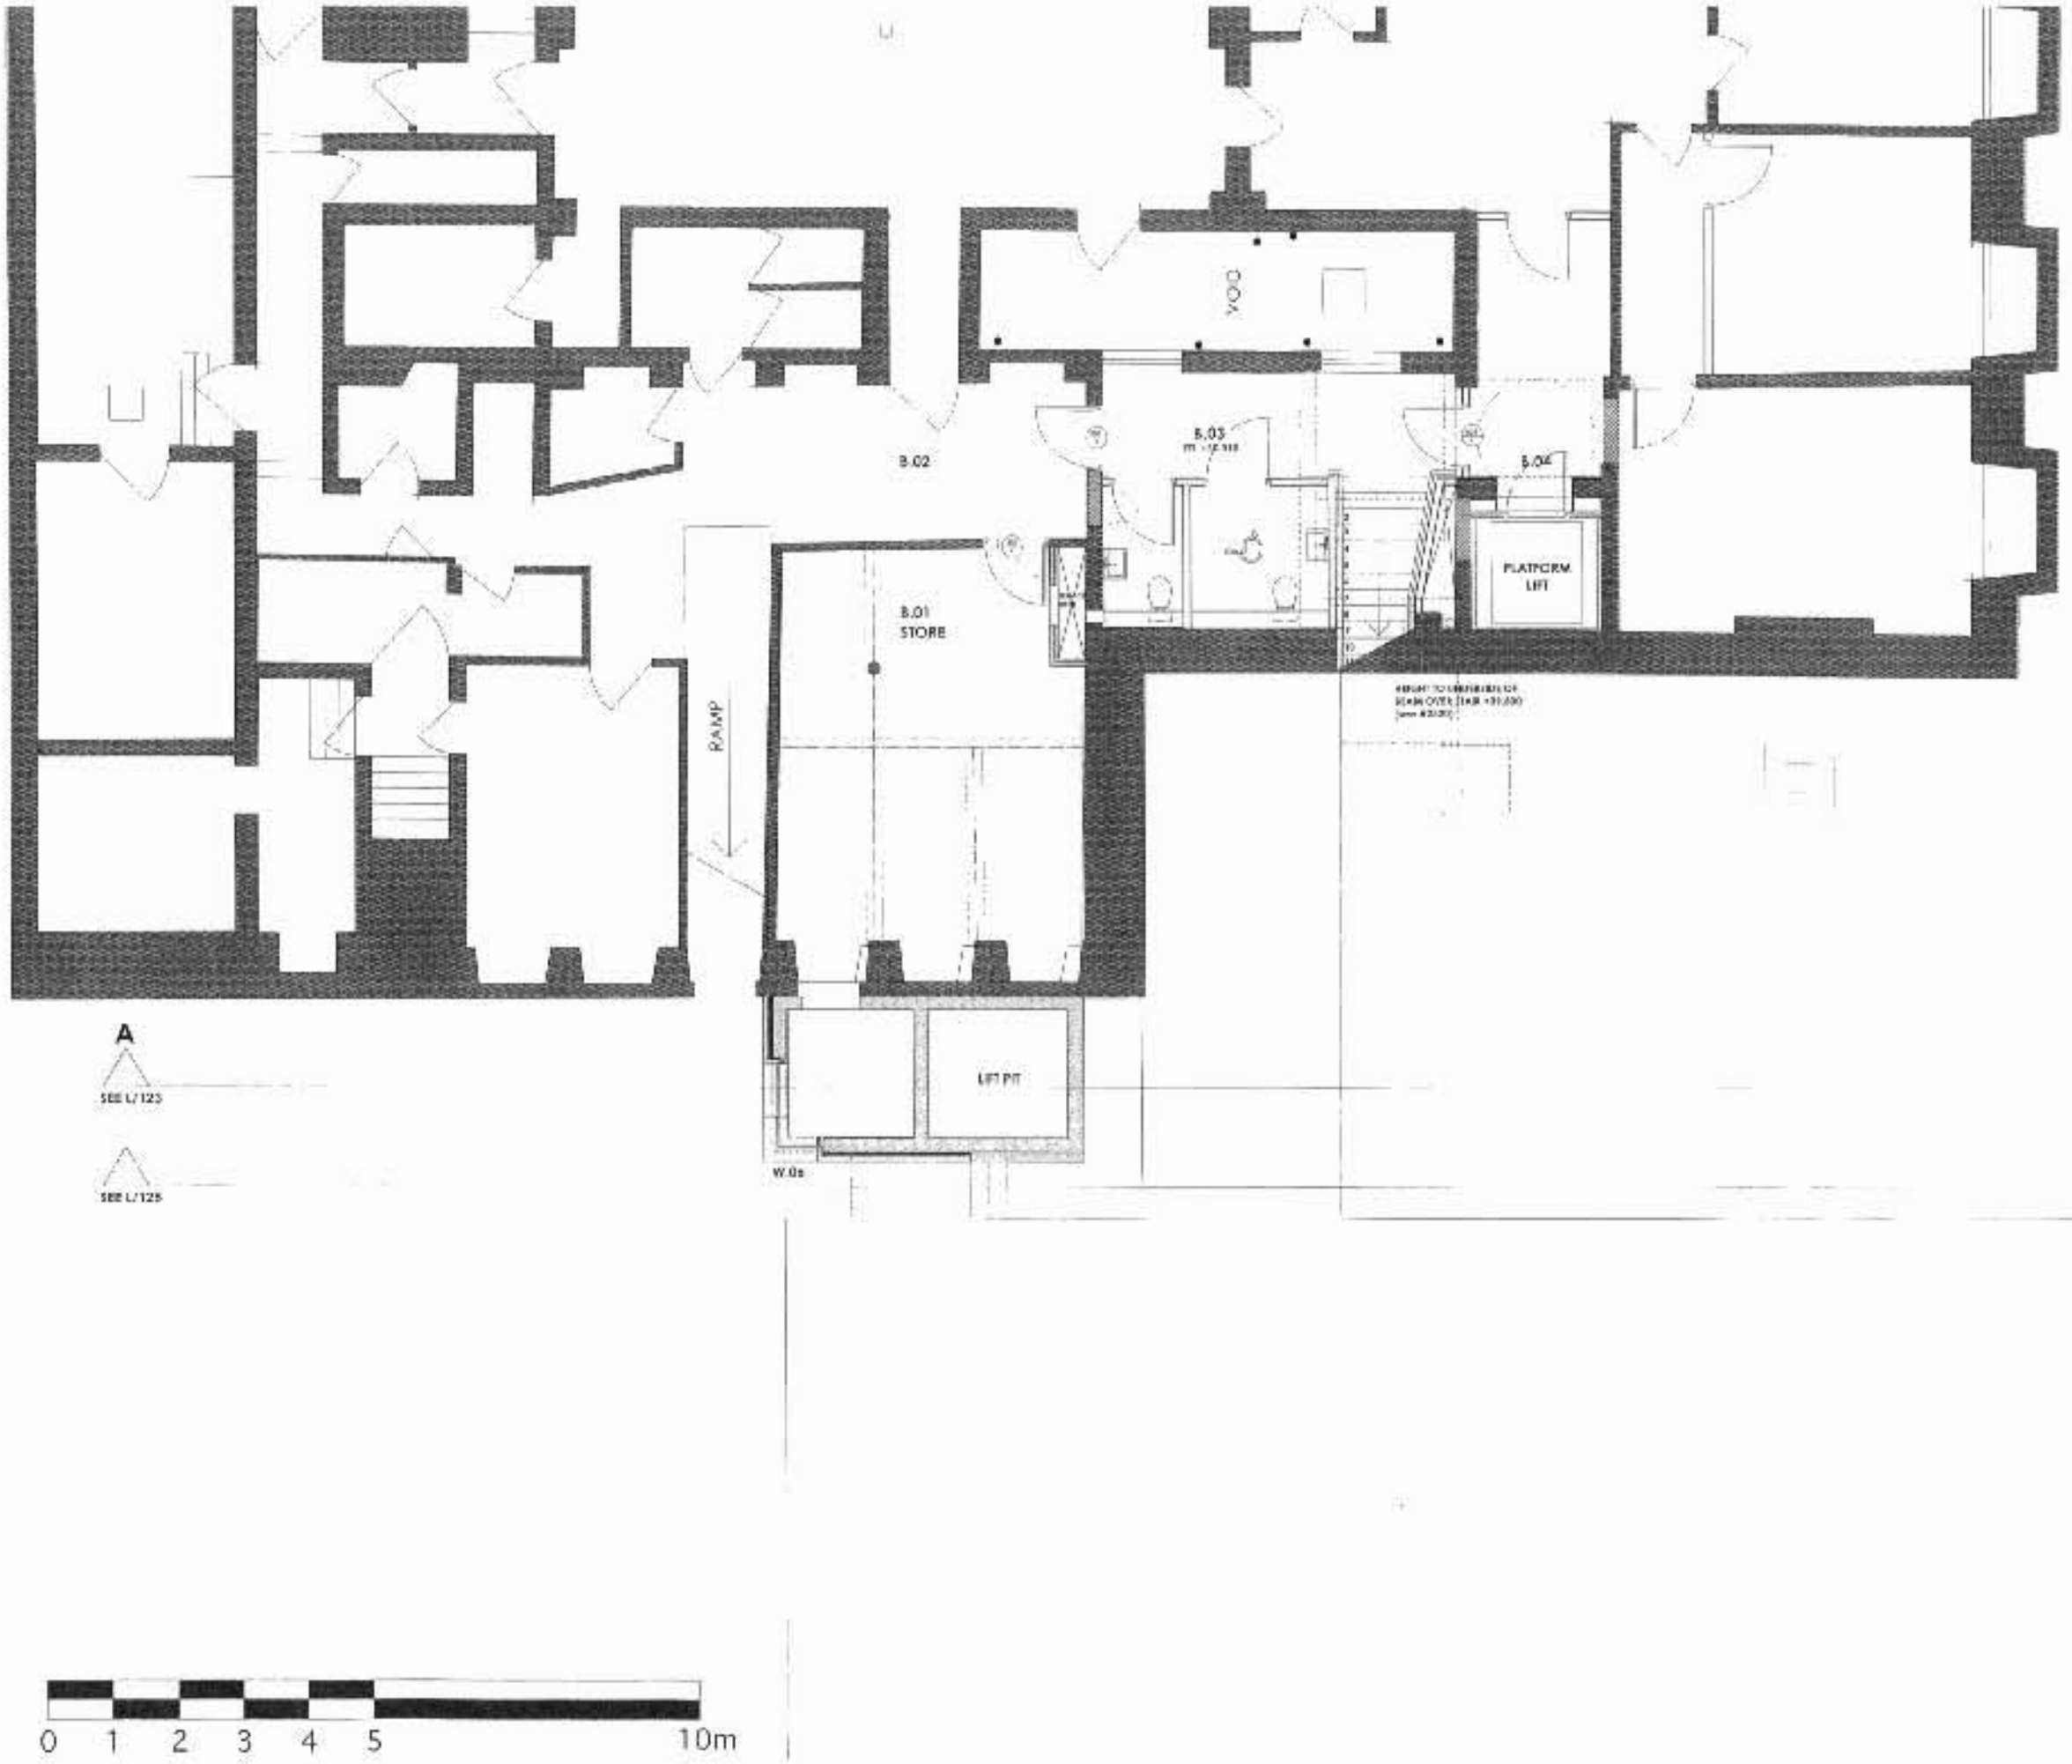

DOOR TYPES KEY

A CORRIDOR DOOR WITH VISION PANEL [illegible]

B INTERNAL DOOR [illegible]

C GLAZED DOOR WITH GLAZED SIDE PANEL [illegible]

D [illegible] GLAZED DOOR WITH GLAZED SIDE PANEL [illegible]

E CUSTOM MULTI-SCRAPER GATE (SEE DETAIL A 2001 FOR INFO)

F [illegible]

MATERIALS KEY

[illegible]

MATERIALS

1. [illegible]
2. GLAZING [illegible]
3. STONE TO MATCH EXISTING [illegible]
4. FRAMELESS GLAZED [illegible]
5. [illegible]
6. HANDRAILS [illegible]
7. [illegible]
8. FRONT ENTRY SLIDING DOORS
9. [illegible]

A
SEE L/123

SEE L/125

PLANNING
ACKD
REPLIED
REGD 12 AUG 2008
M
TX

OMI ARCHITECTS

[illegible]

VOID

VOID

G.00

G.09

G.11

G.01

G.10

G1

PLATFORM LIFT

RAMP

G.02 STORE

G.07

G.12

G.13 SECURE LOBBY

G.14 STORE

G.03 CLEANERS STORE

G.04

G.06

G.16 FOYER/RECEP

G.15 RECEPTION

W.03 (ABOVE RECEP)

W.02

A

SEE L/123

SEE L/125

G.05

12 P. LIFT

G.17 FOYER

W.06

W.01

STEPS

A

SEE L/123

SEE L/125

REMOVE EXISTING PLANTER

0 1 2 3 4 5 10m

DOOR TYPES KEY

A

B

C

D

E

F

MATERIALS KEY

MATERIALS

PLANNING

ACKD

FEB 12 2008

OMI ARCHITECTS

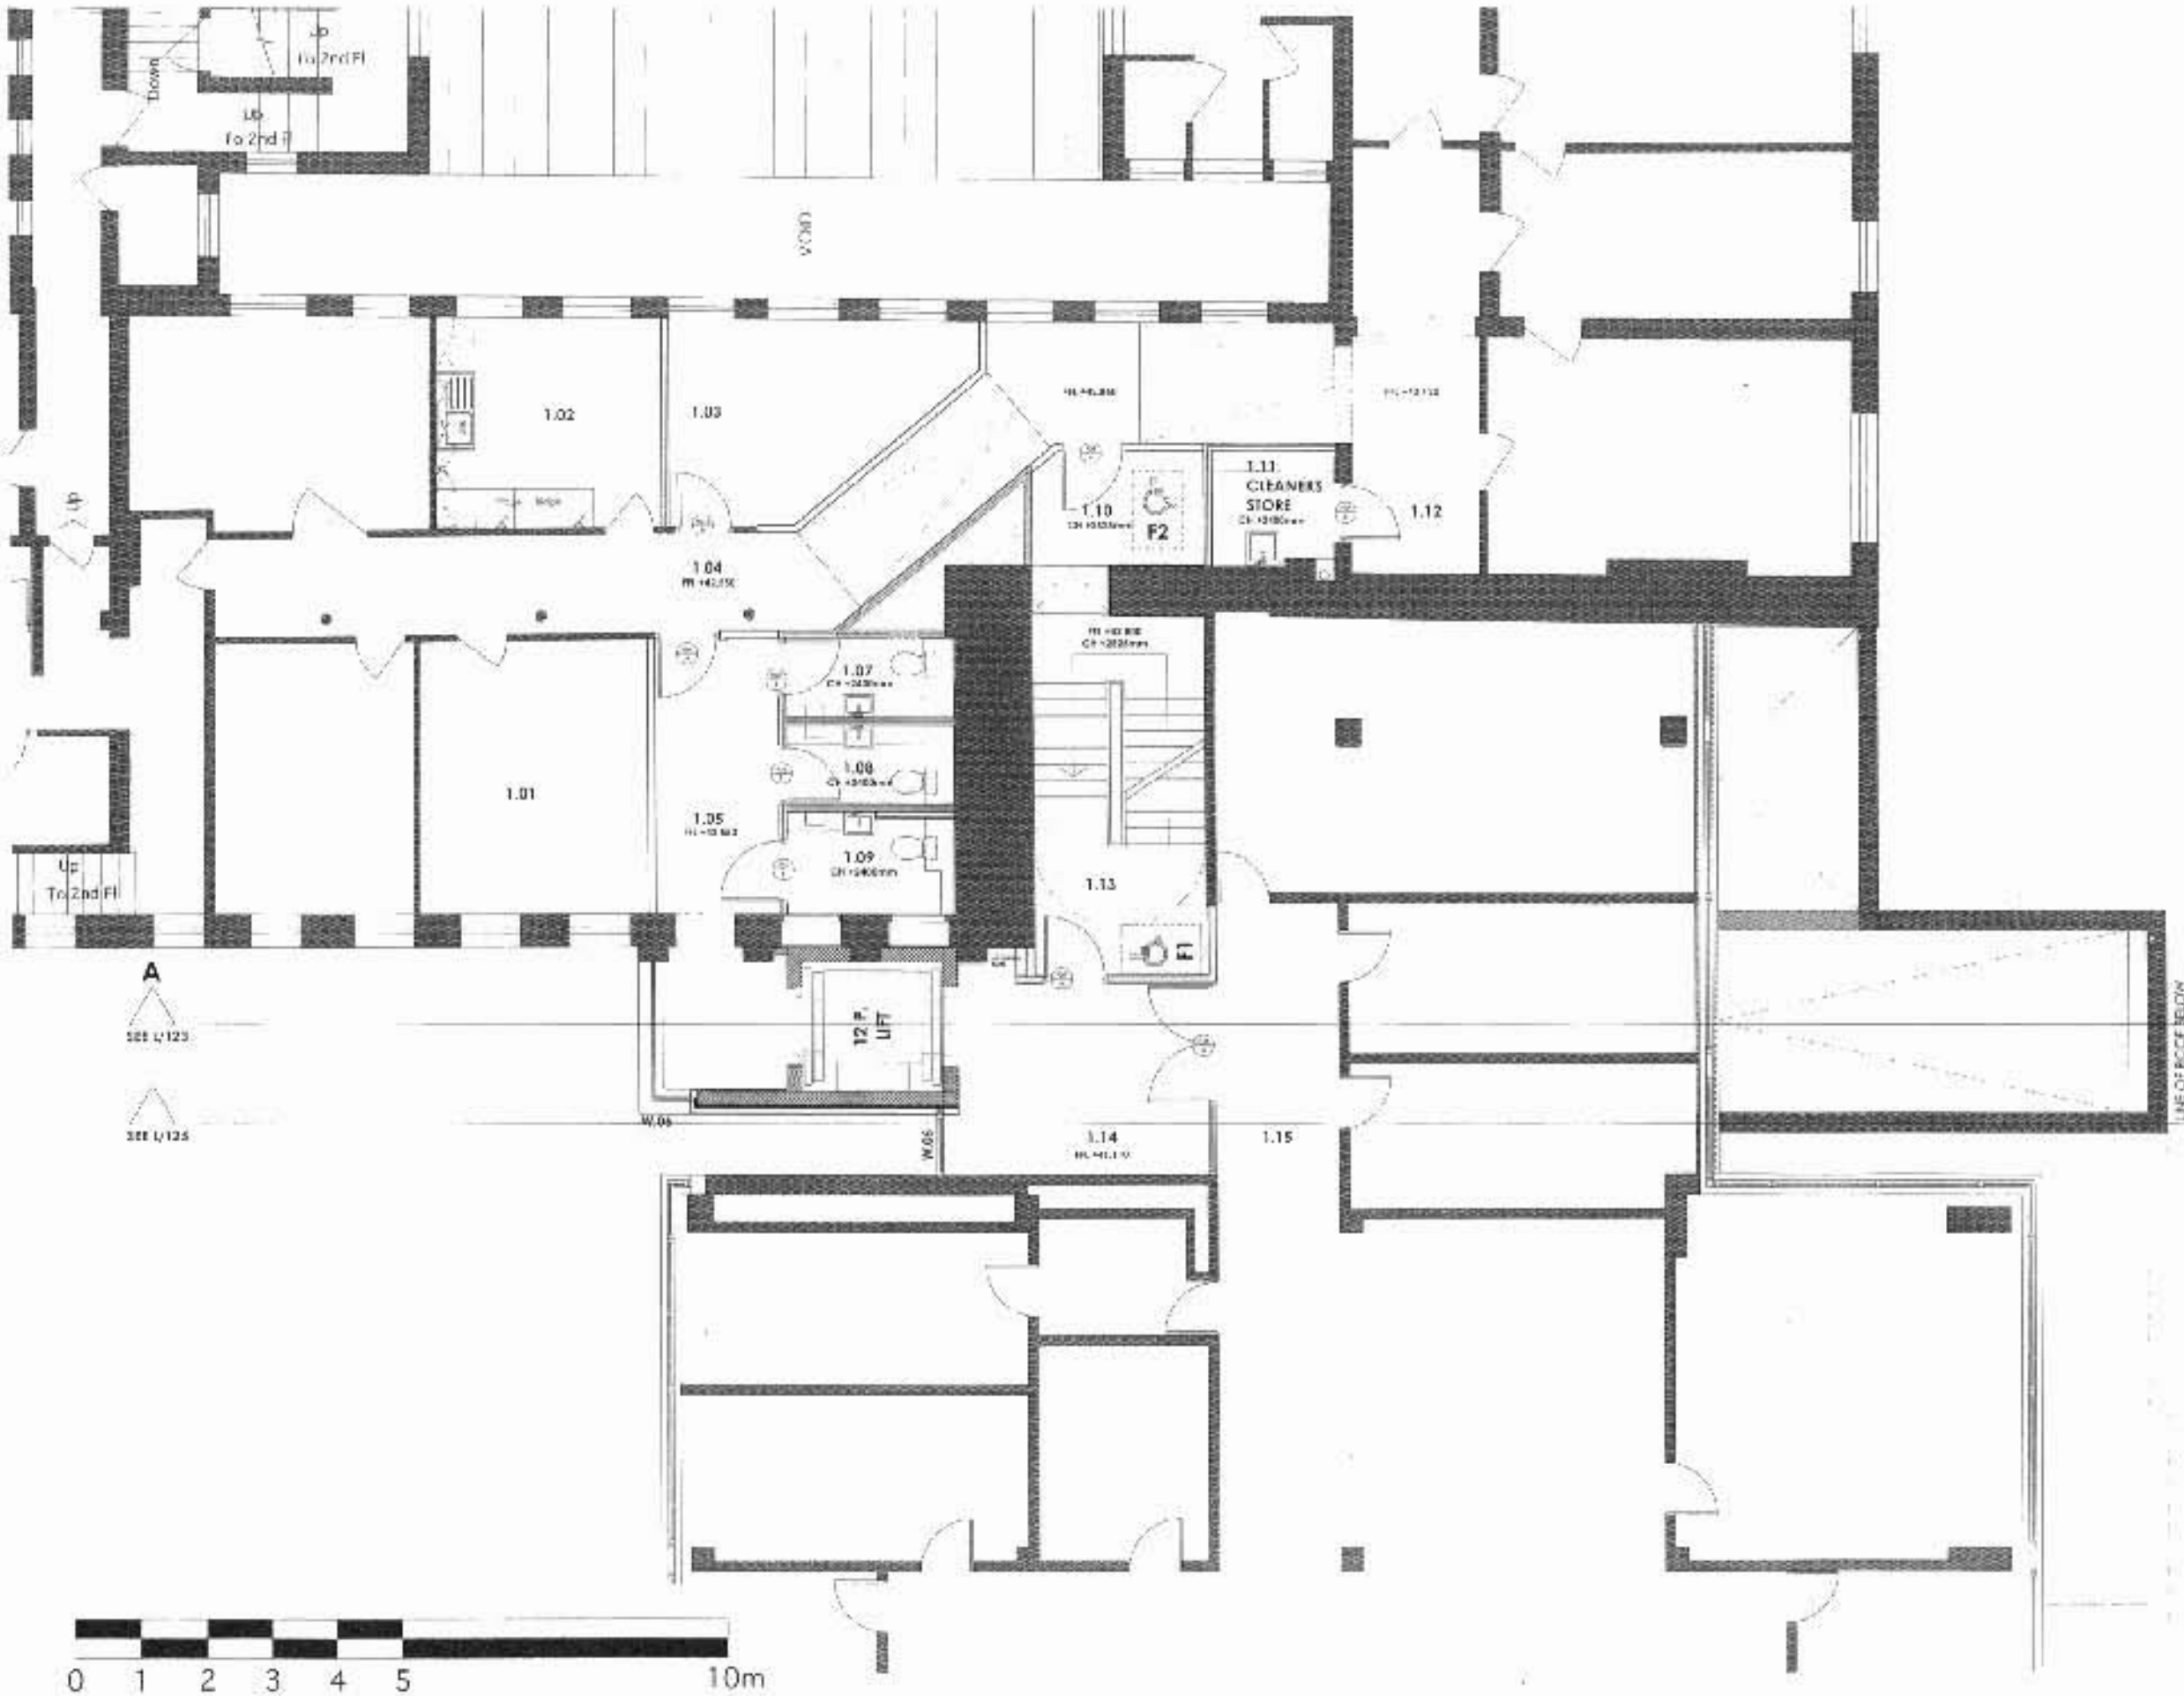

DOOR TYPES KEY

A

B

C

D

E

F

MATERIALS KEY

MATERIALS

PLANNING
ACK'D
REPLIED
RECD 12 [illegible] 2008

OMI ARCHITECTS

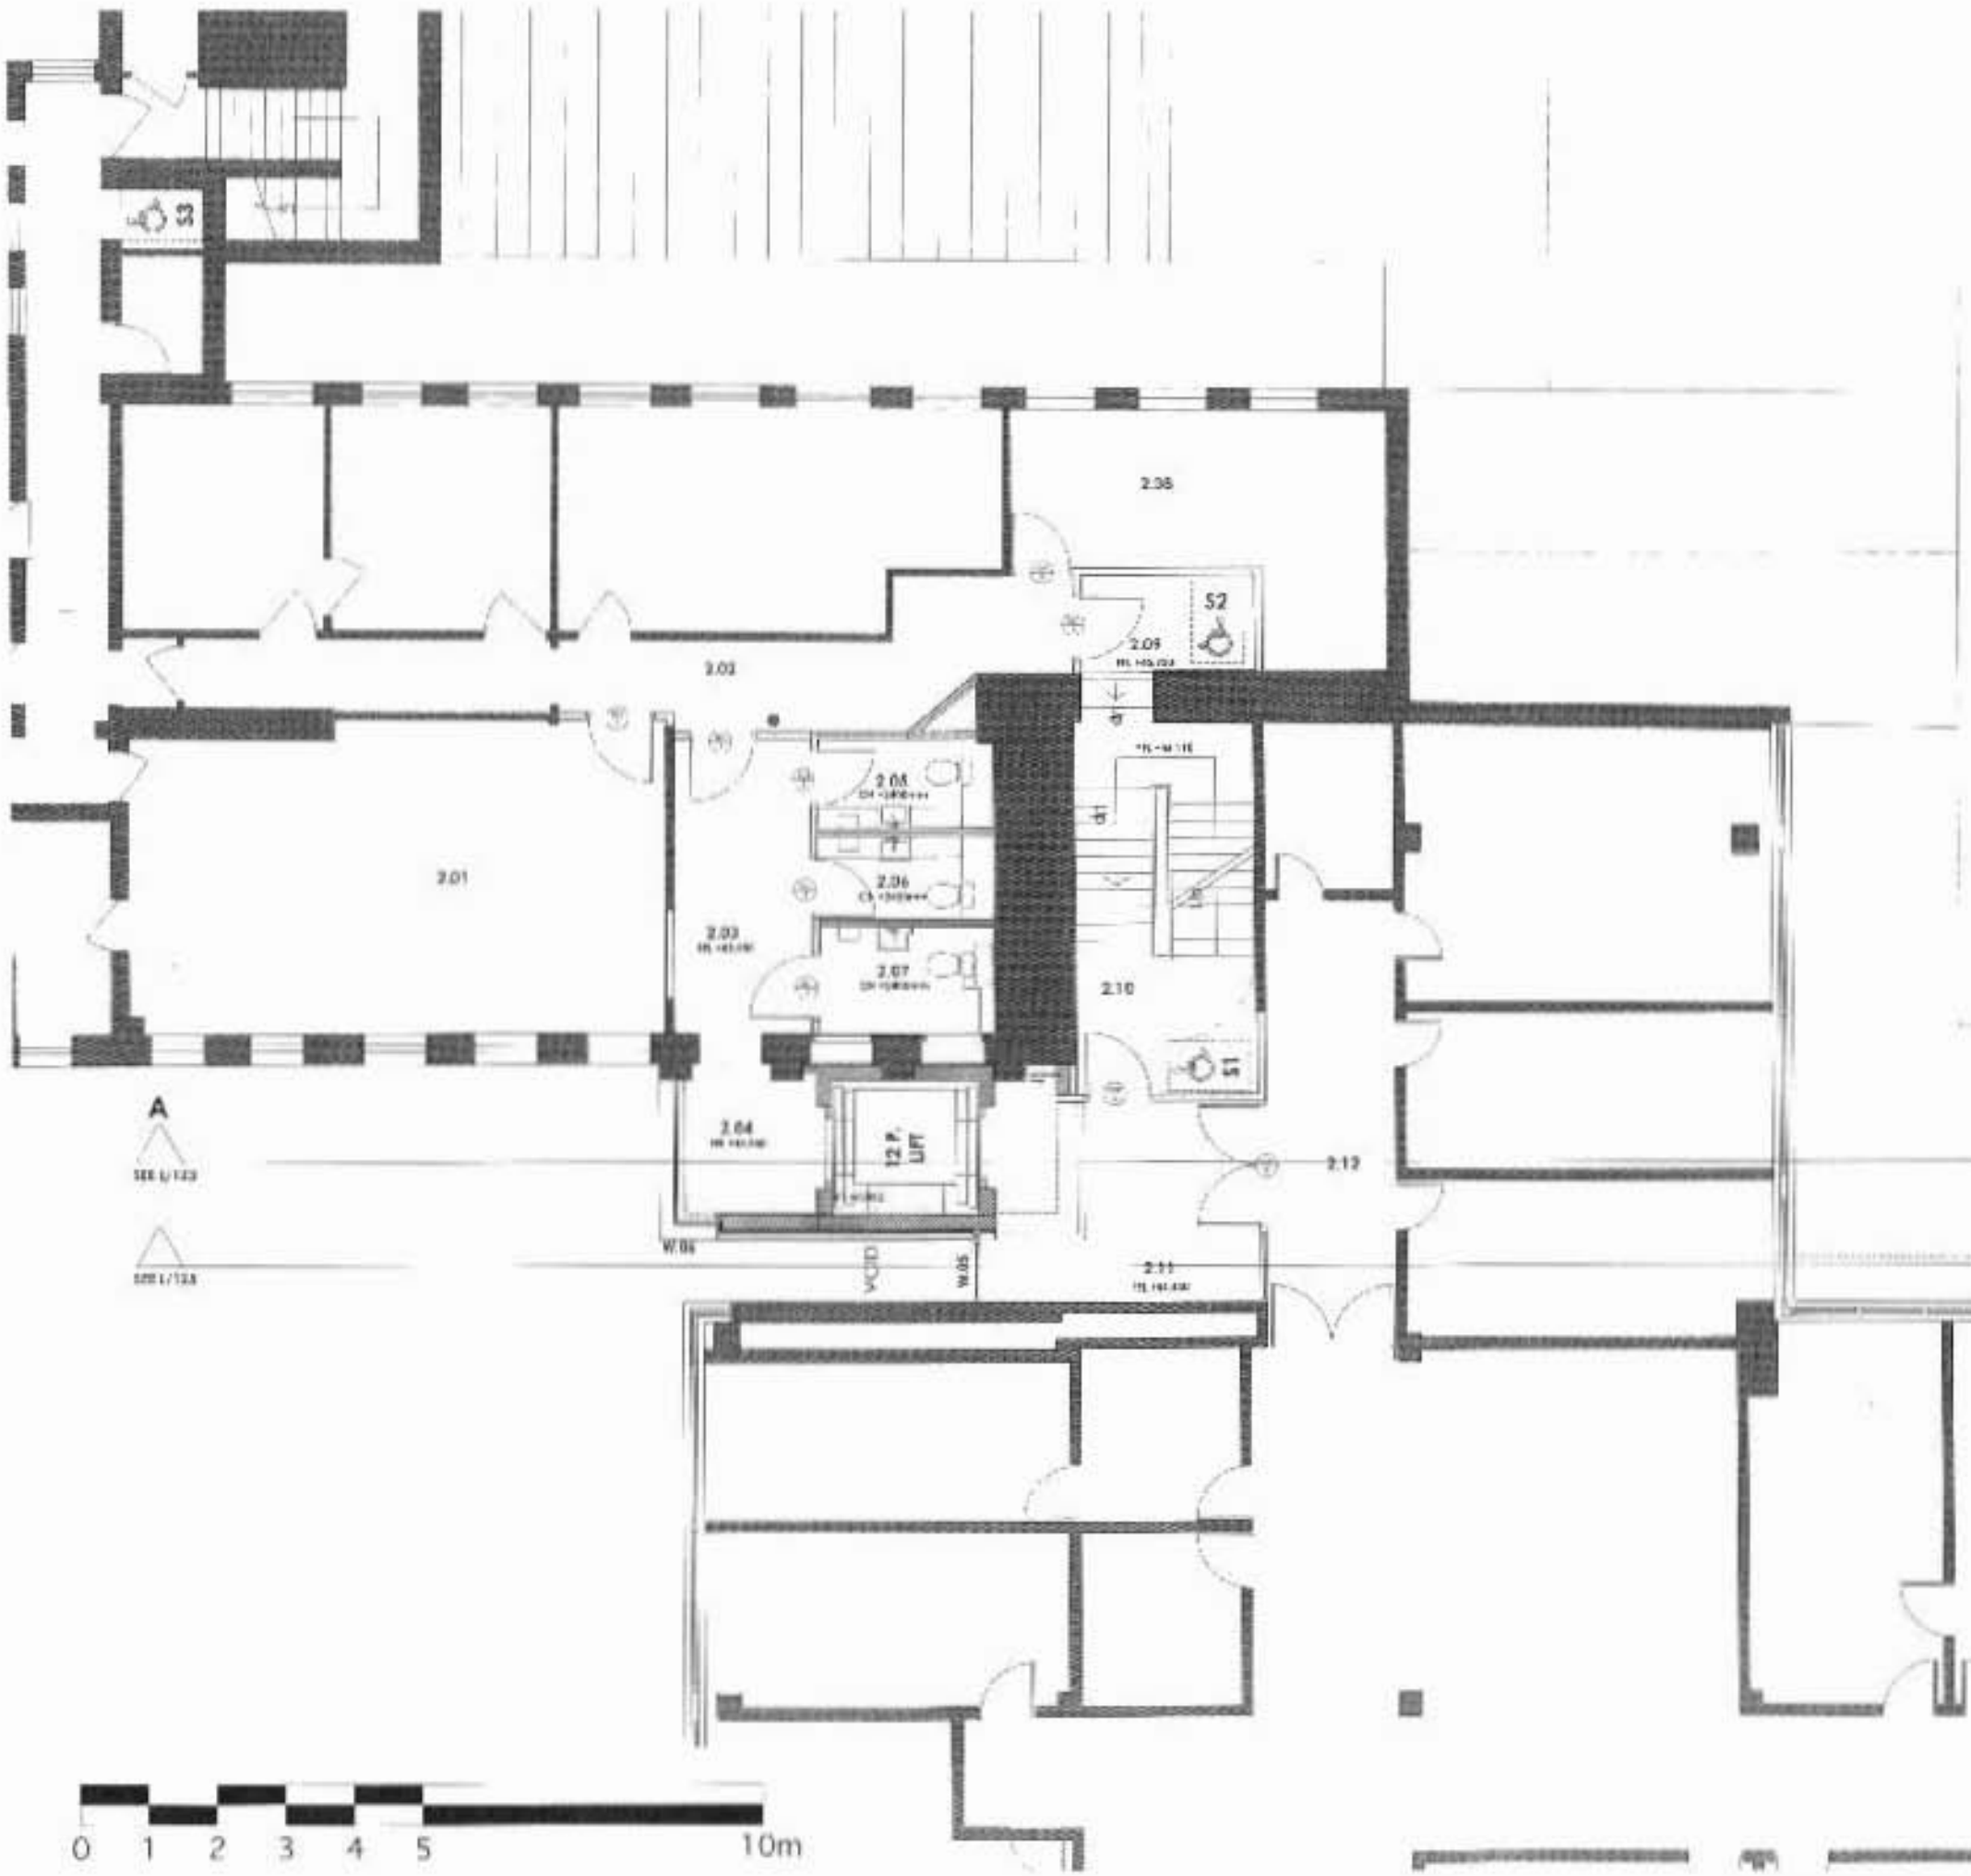

DOOR TYPES KEY

A

B

C

D

E

F

MATERIALS KEY

MATERIALS

A

SEE L/123

SEE L/123

PLANNING
ACKD
REPLIED
RECD 12 AUG 2008

OMI ARCHITECTS

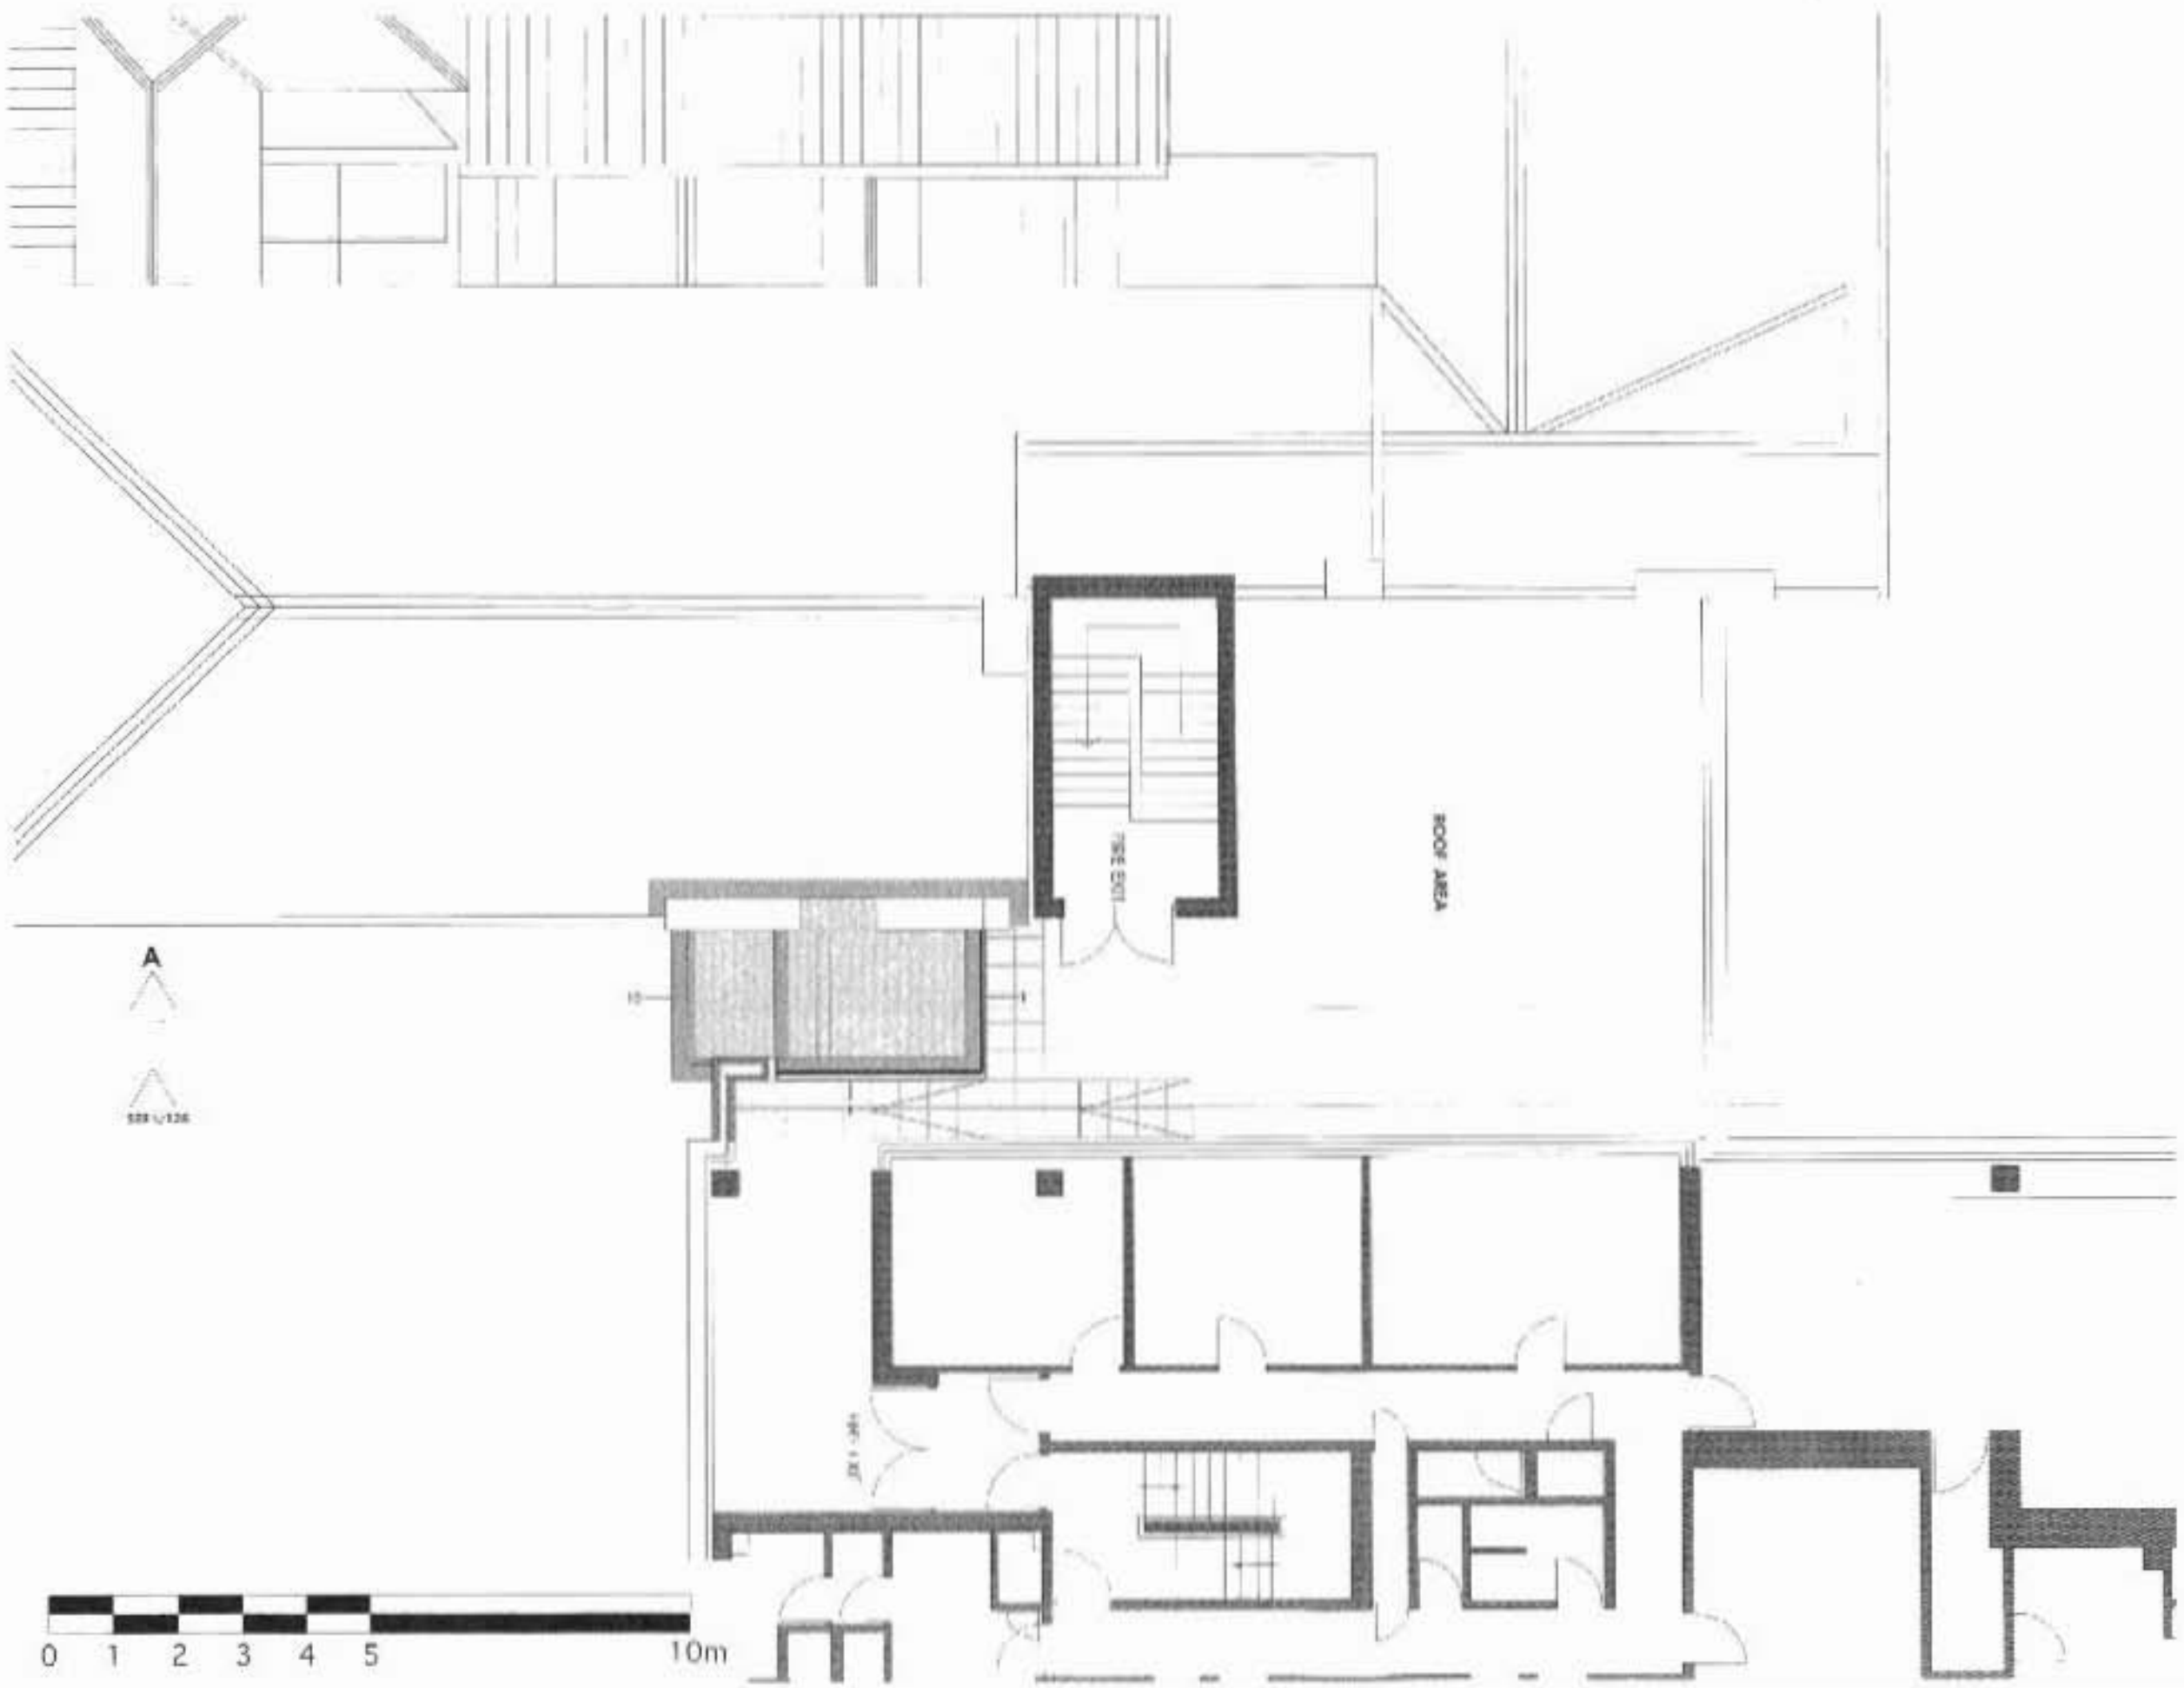

DOOR TYPES KEY

A

B

C

D

E

F

MATERIALS KEY

MATERIALS

A

PLANNING
ACKD
REPLIED
RECD 12 AUG 2008

OMI ARCHITECTS