
PROPOSED TWO STOREY EXTENSION FOR
MR. AND MRS S. THOMPSON, 15, WESTERN CIRCLE, BURNAGE, MANCHESTER M19 1LU.

EXISTING GROUND FLOOR PLAN
SCALE 1:50

DRAWING No S.T.1,
DRAWN J.E.P. JAN 2008

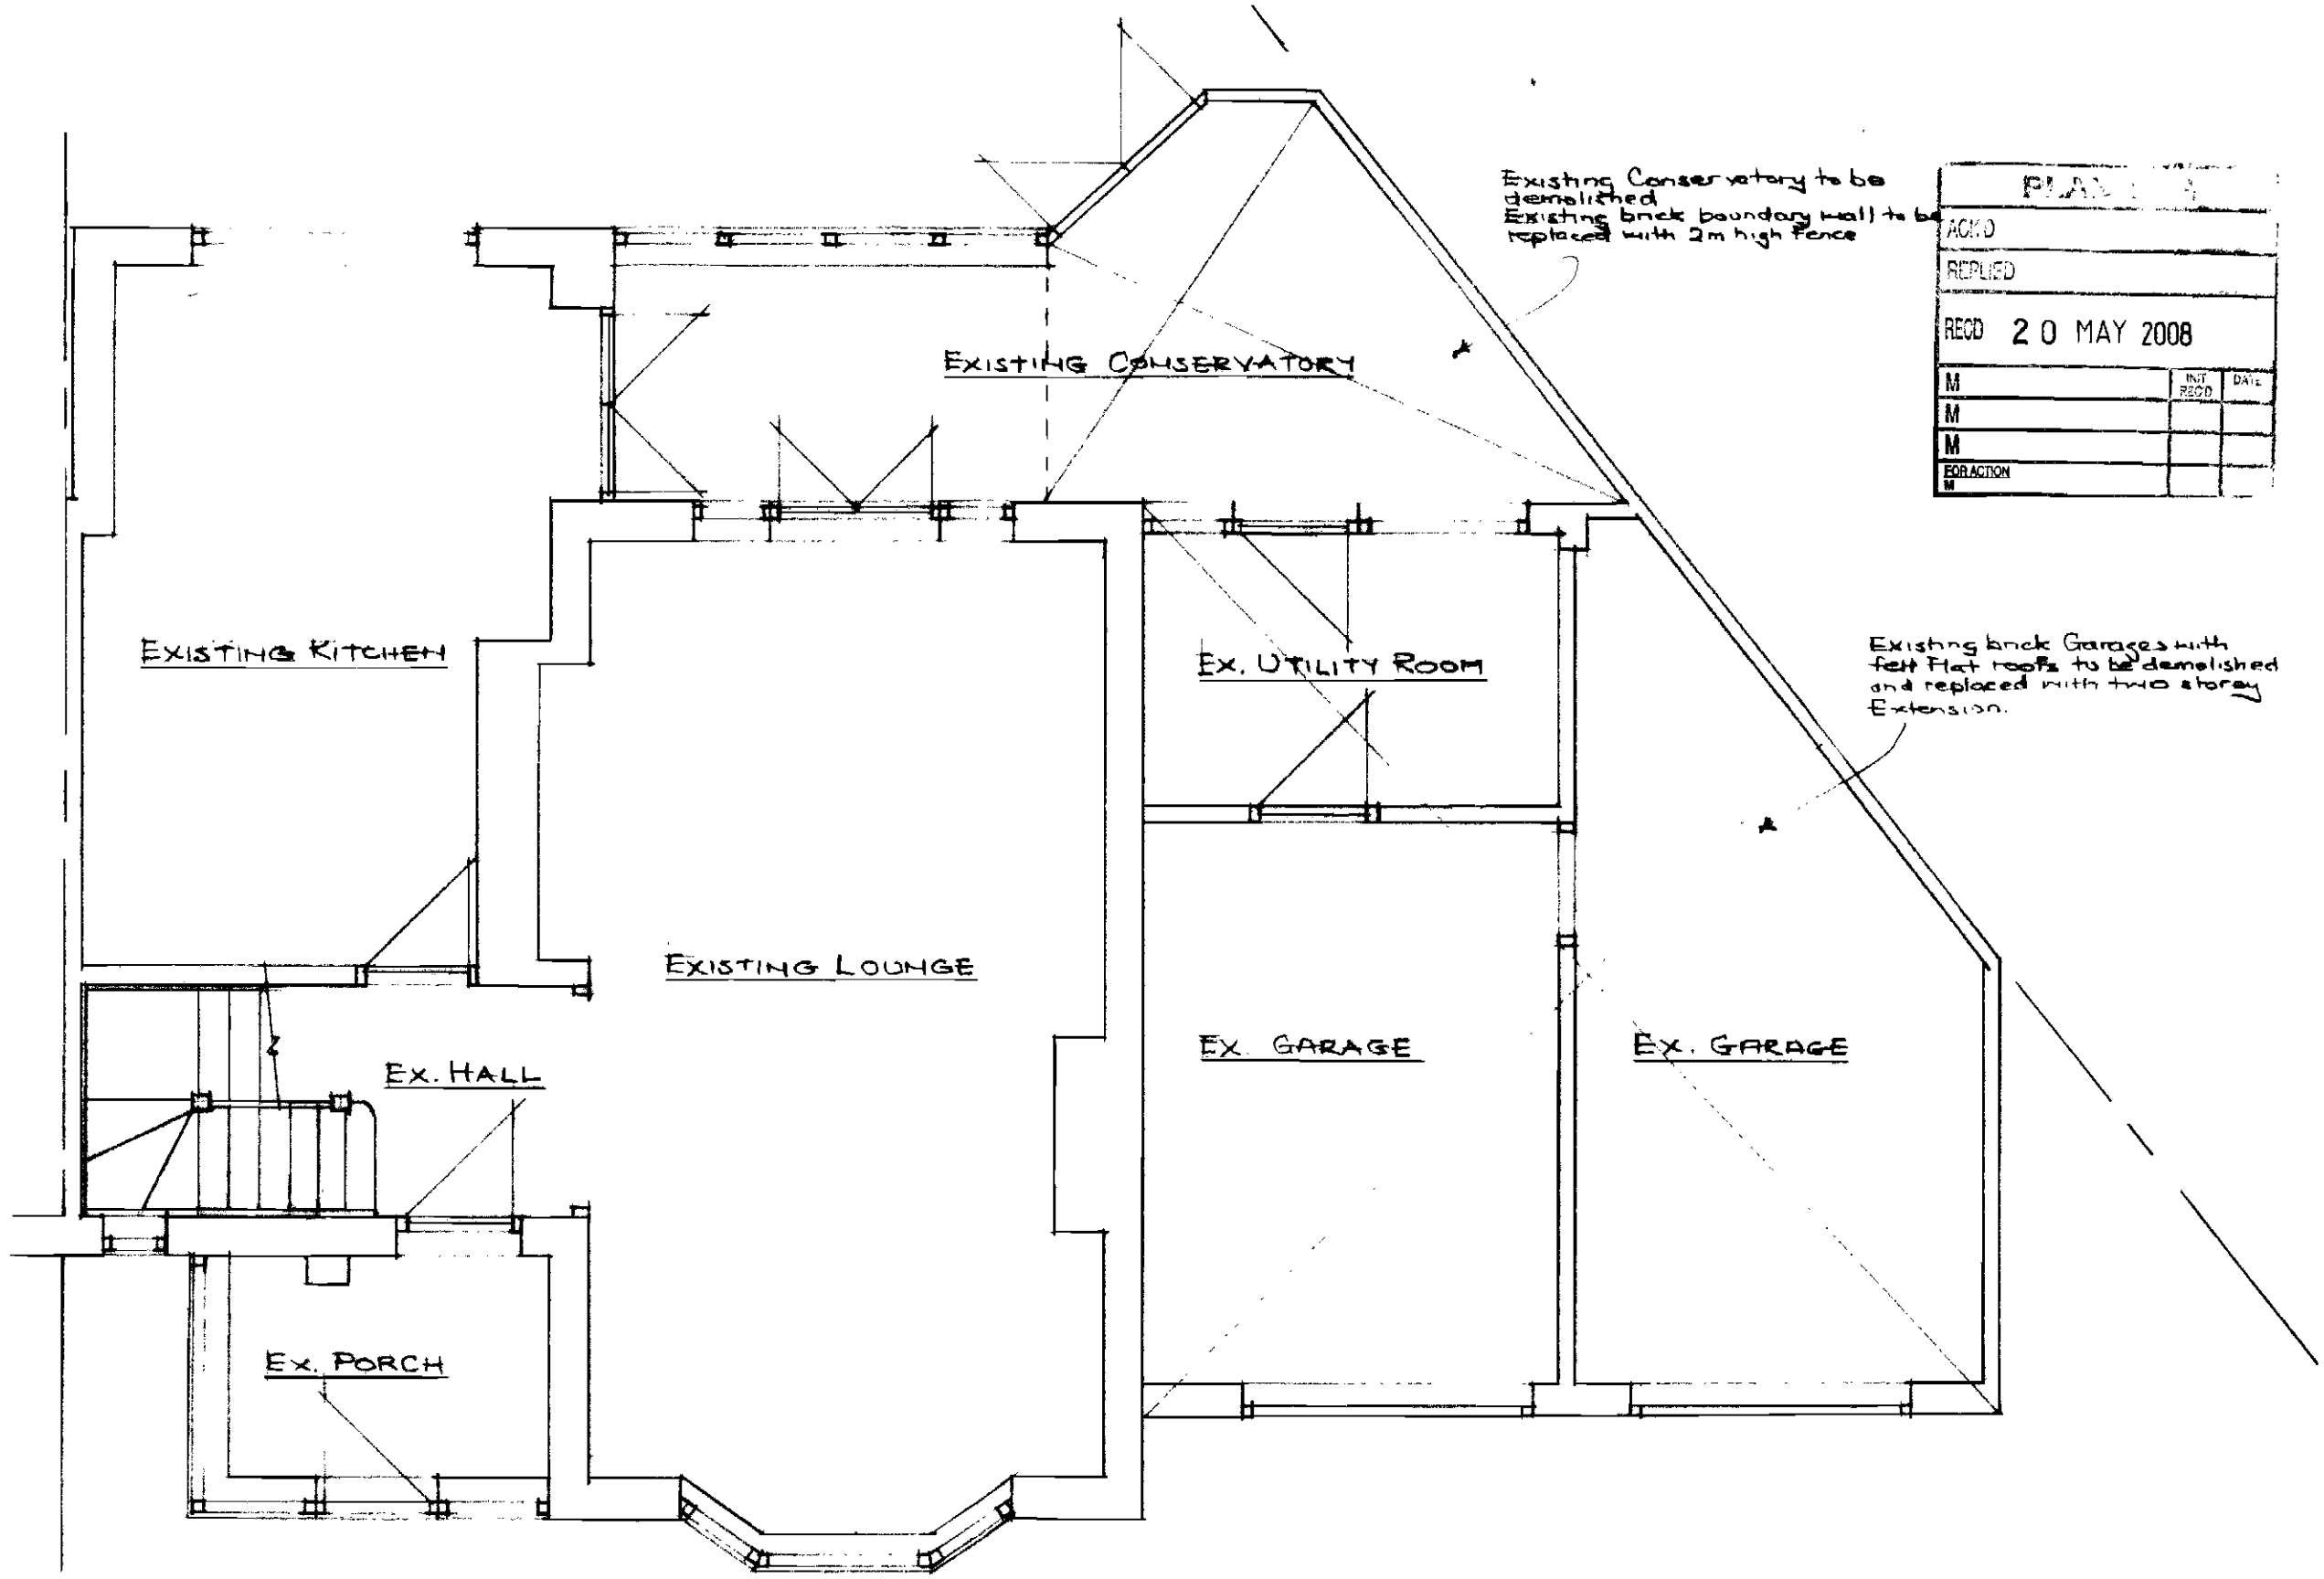

PLAN
ACK'D
REPLIED
RECD 20 MAY 2008

	INT. RECD.	DATE
M		
M		
M		
FOR ACTION M		

EXISTING GROUND FLOOR PLAN (SCALE 1:50)

PROPOSED TWO STOREY EXTENSION [redacted] TO REPLACE GARAGES FOR

MR AND MRS S THOMPSON, 15 WESTERN CIRCLE, BURNAGE, MANCHESTER M19 1LU

PROPOSED FRONT ELEVATION

SCALE 1:50

DRAWING NO S.T. 4A

DRAWN J.E.P. JAN 2008

REVISION (A) MAY 2008

(1) GARAGE omitted

PLANNING

20 MAY 2008



EXISTING FRONT ELEVATION (SCALE 1:50)

Concrete roof tiles to match existing.

P.V.C.u. Fascias white, gutter and downpipes to match existing

P.V.C.u. White windows, double glazed to match existing.

Concrete roof tiles to match existing

D.P.C. and G.F. Level

P.V.C.u White windows, double glazed, brick bay and roof to match existing

PROPOSED FRONT ELEVATION (SCALE 1:50)