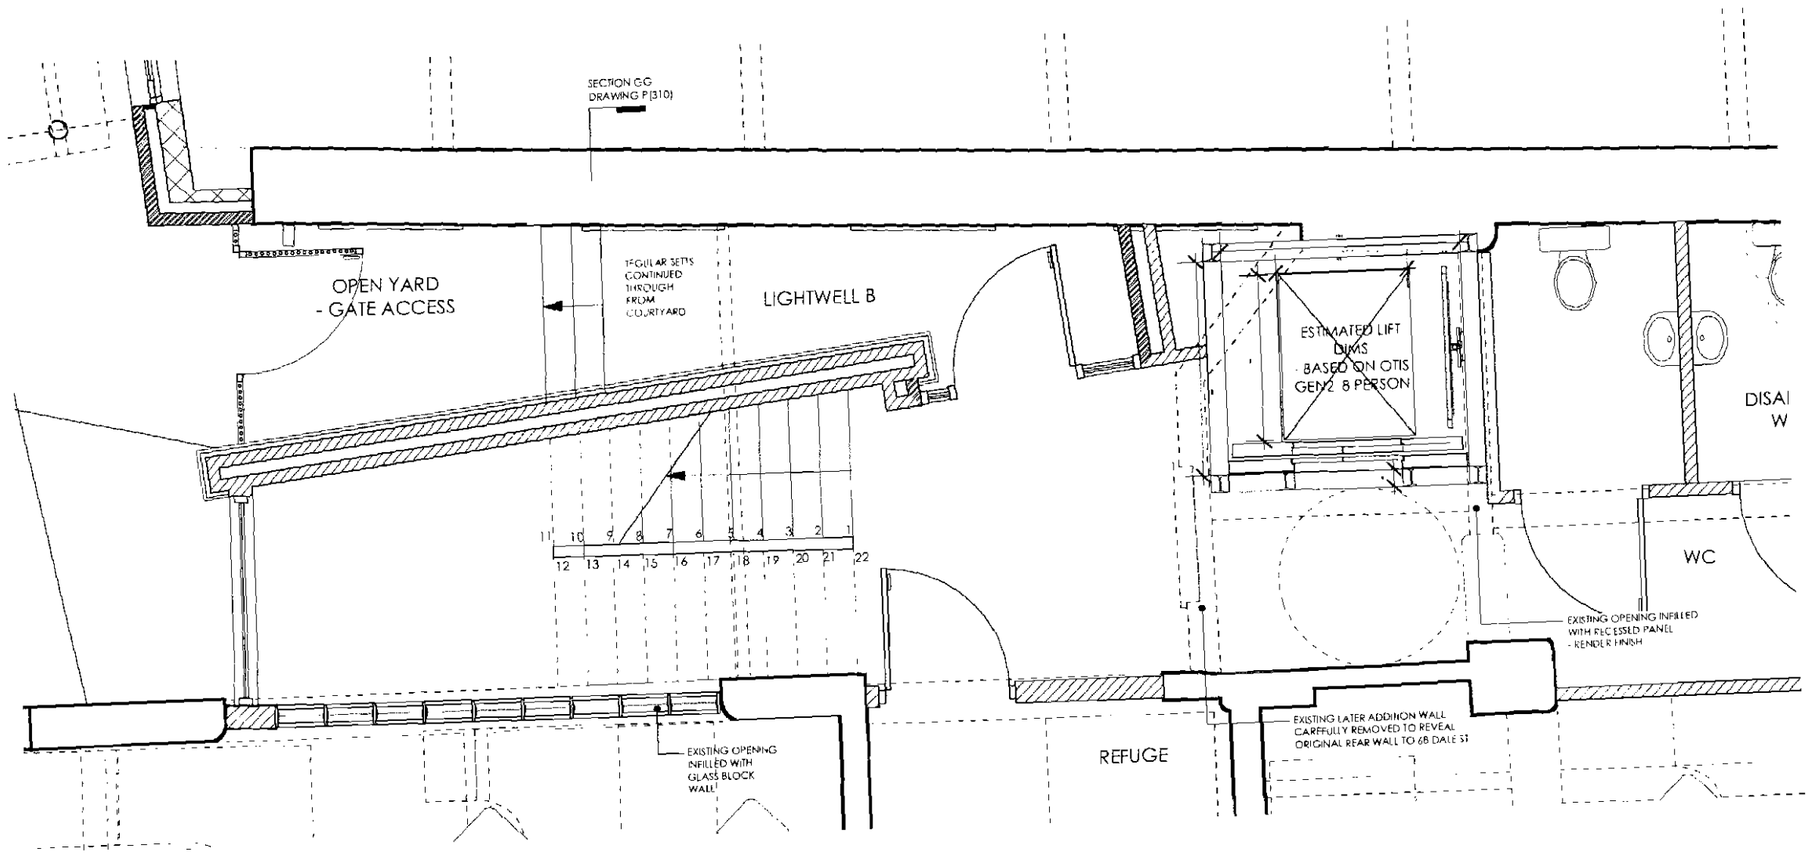

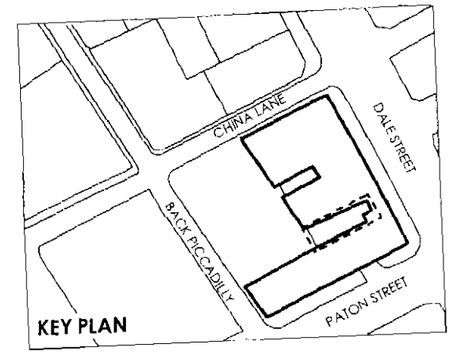

KEY

EXISTING TO BE REMOVED

NEW WALL CONSTRUCTION

EXISTING WALLS

REFER TO SEPERATE ACCOMODATION SCHEDULE FOR AREAS

PLANNING
ACK'D
REPLIED
RECD 22 APR 2008
M
M
M
FOR ACTION
M

description	date	rev

ADELPHI SQUARE 2007 APPLICATION
for
Eastern Green Ltd

Lightwell B
Ground Plan Proposed

scheme 884B
no **P(161)**
rev -
scale 1:50@A3
date Nov 07
drawn IKW

DO NOT SCALE FROM THIS DRAWING
DIMENSIONS TO BE CHECKED ON SITE

makinarchitecture
IRISH ARCHITECTS & DESIGNERS
www.makinarchitecture.com
t 0161 2360051 f 0161 2283442

SK sketch P proposed T tender C construction AB asbuilt

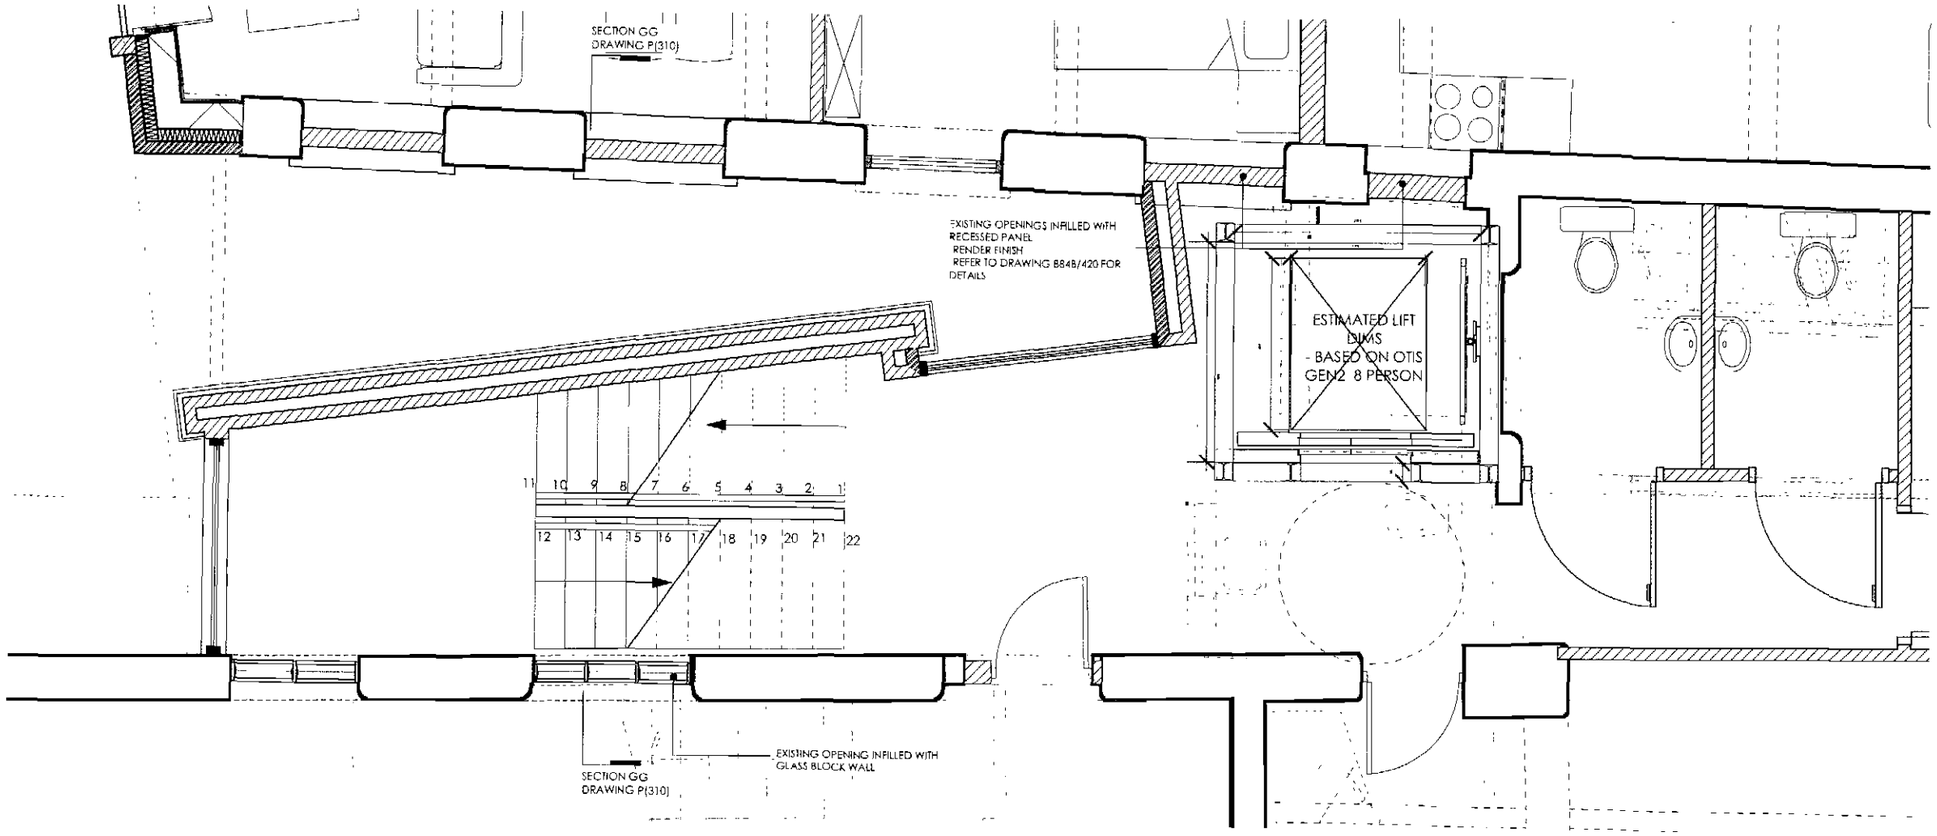

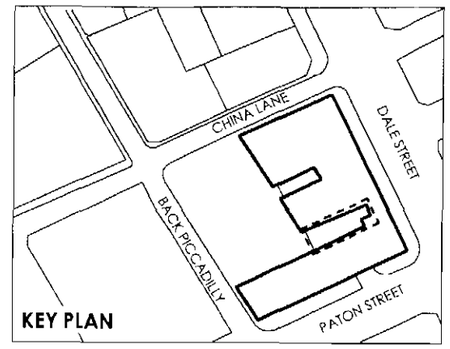

KEY

EXISTING TO BE REMOVED

NEW WALL CONSTRUCTION

EXISTING WALLS

REFER TO SEPERATE ACCOMODATION SCHEDULE FOR AREAS

PLANN
ACK'D
REPLIED
RECD 22 APR 2008
M
M
M
FOR ACTION
M

description	date	rev

ADELPHI SQUARE 2007 APPLICATION
for
Eastern Green Ltd

Lightwell B
1st Floor Plan Proposed

scheme 884B
no **P(162)**
rev -
scale 1:50@A3
date Nov 07
drawn HKW

makinarchitecture
URBAN ARCHITECTS & DESIGNERS
www.makinarchitecture.com
t 0161 2360051 f 0161 2283442

DO NOT SCALE FROM THIS DRAWING
DIMENSIONS TO BE CHECKED ON SITE

SK sketch P proposed T tender C construction AB asbuilt