The builder must check the site and the approved drawings before commencing the works and must take any working measurements as neccessary.Any discrepancy in the drawing must be reported to the client .

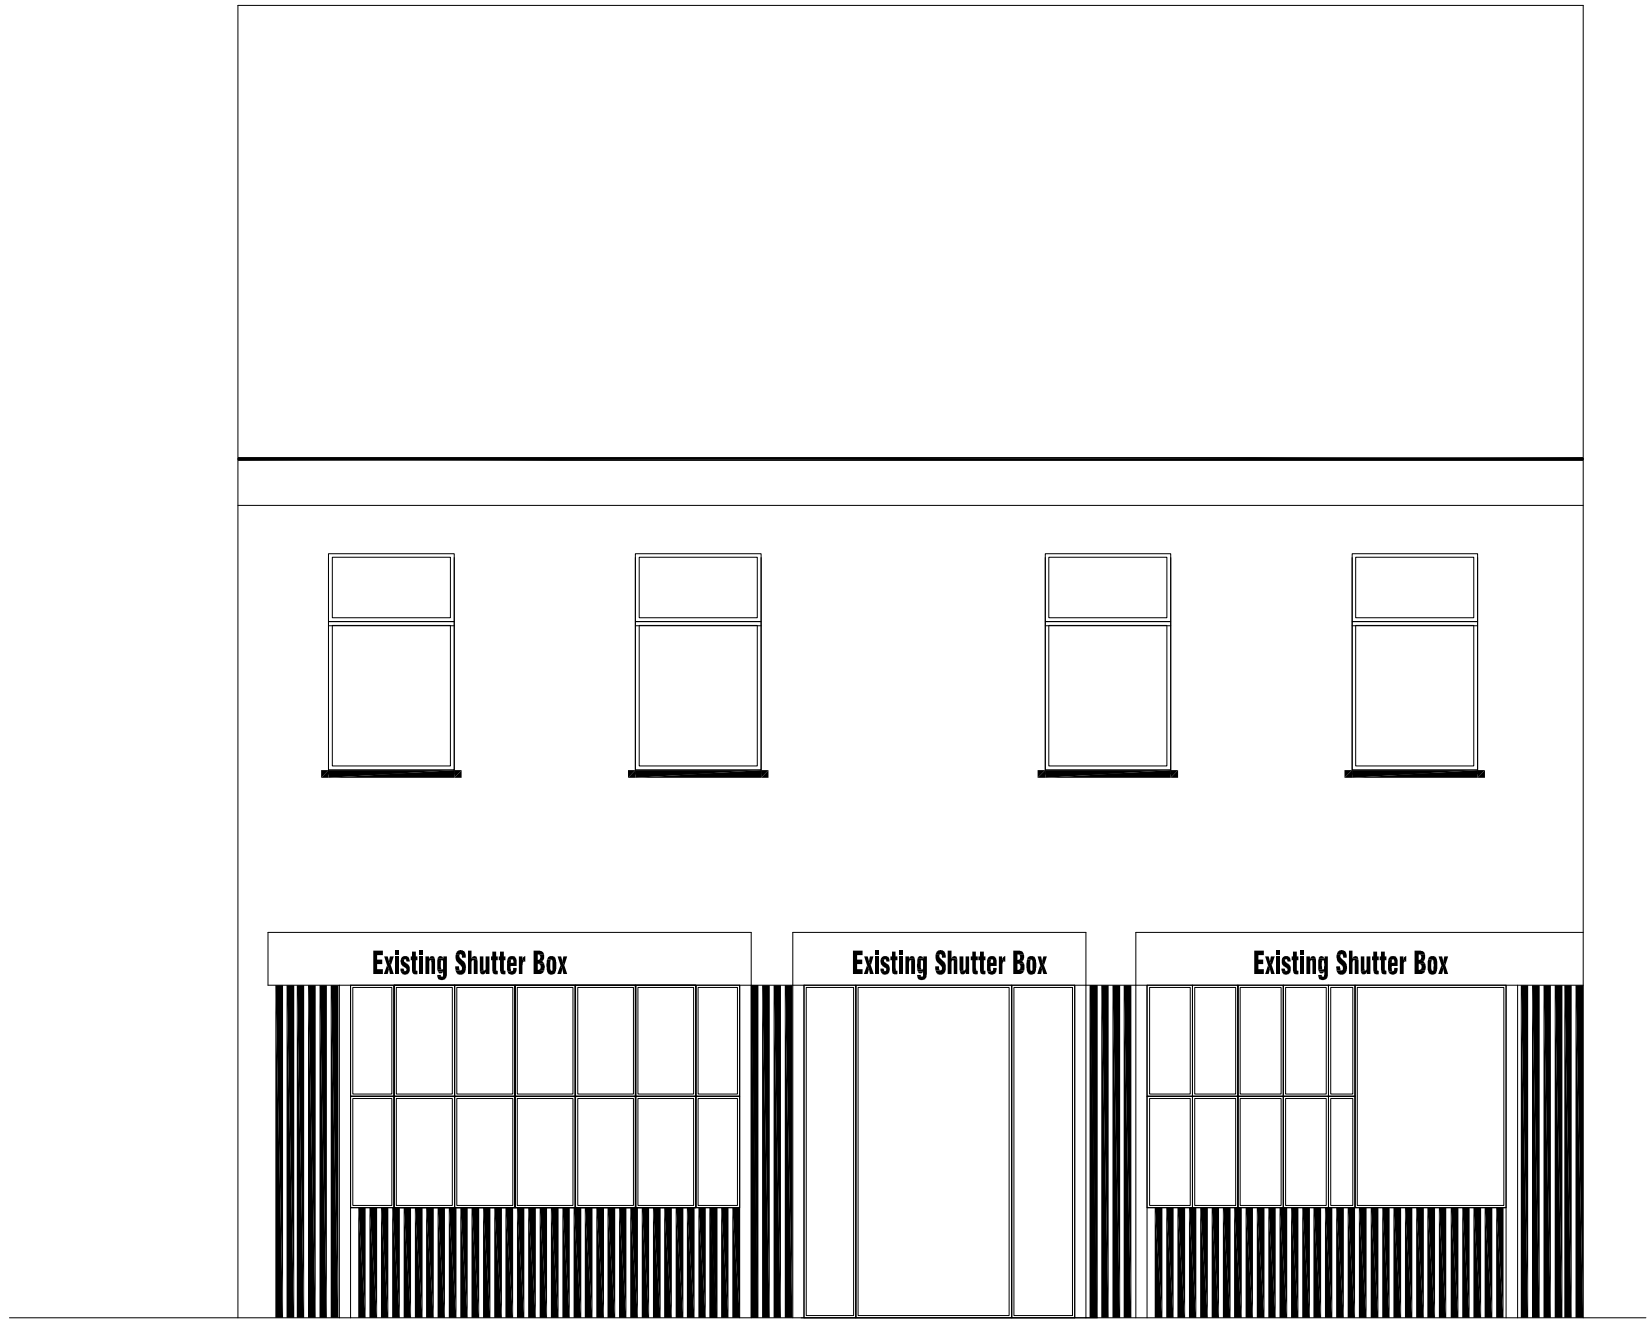

Existing Front Elevation

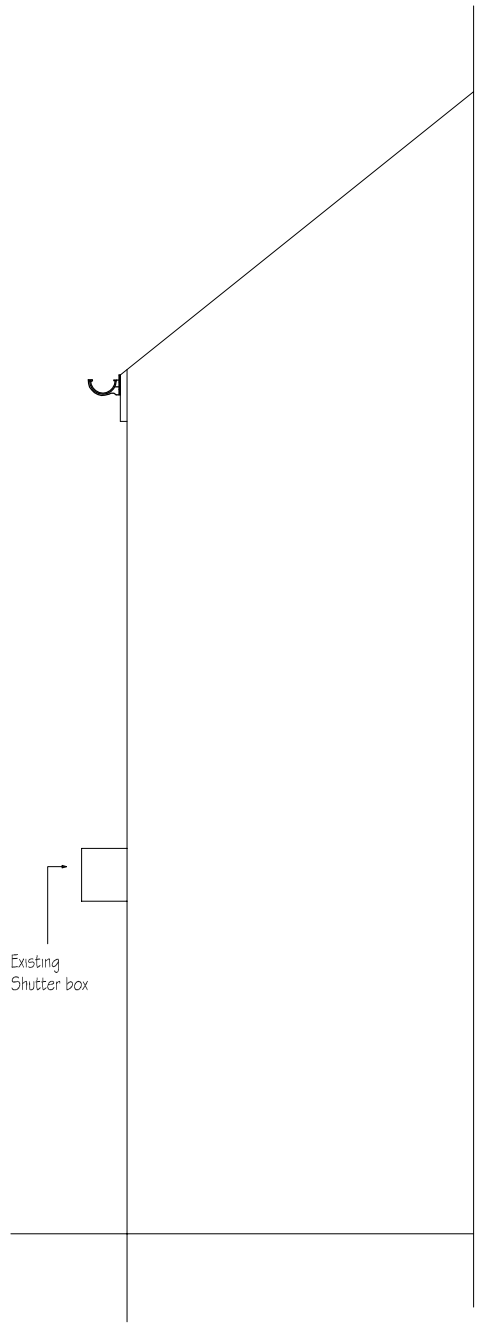

Section Detail Showing Sign

		REVISION	initial
no.	date	description	

HSH
Engineering Design Services
428 Cheetham Hill Road Cheetham Manchester
M8 9LE. UK 01617956385,07840197333

project title	Proposed double storey Extension, to create an extended bedroom on 1st Flr.
client	Mr Mohammed El – Ghazzeh
dwg. title	Existing Elevation

dwg.no.	sheet no.	scale.	job no.
01		1:50 @ A3	

499 Claremont Road M/C M14 5WU

drawn by.	checked by.	approved by.	date
TZ		-	Nov 2012