

NORTH ELEVATION

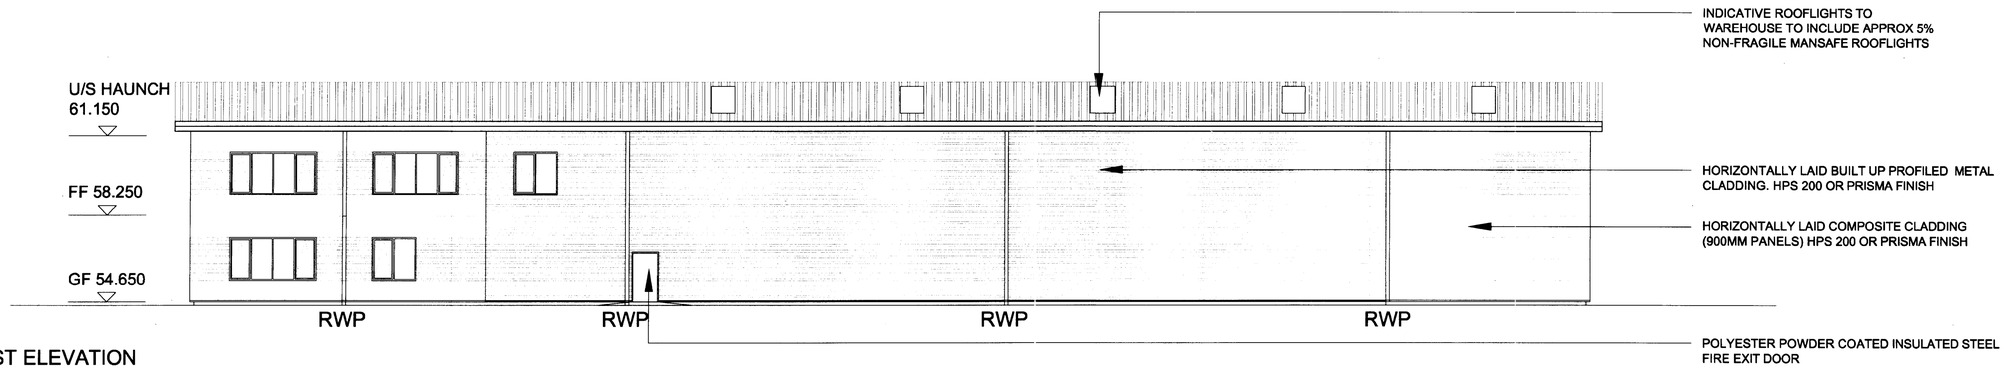

EAST ELEVATION

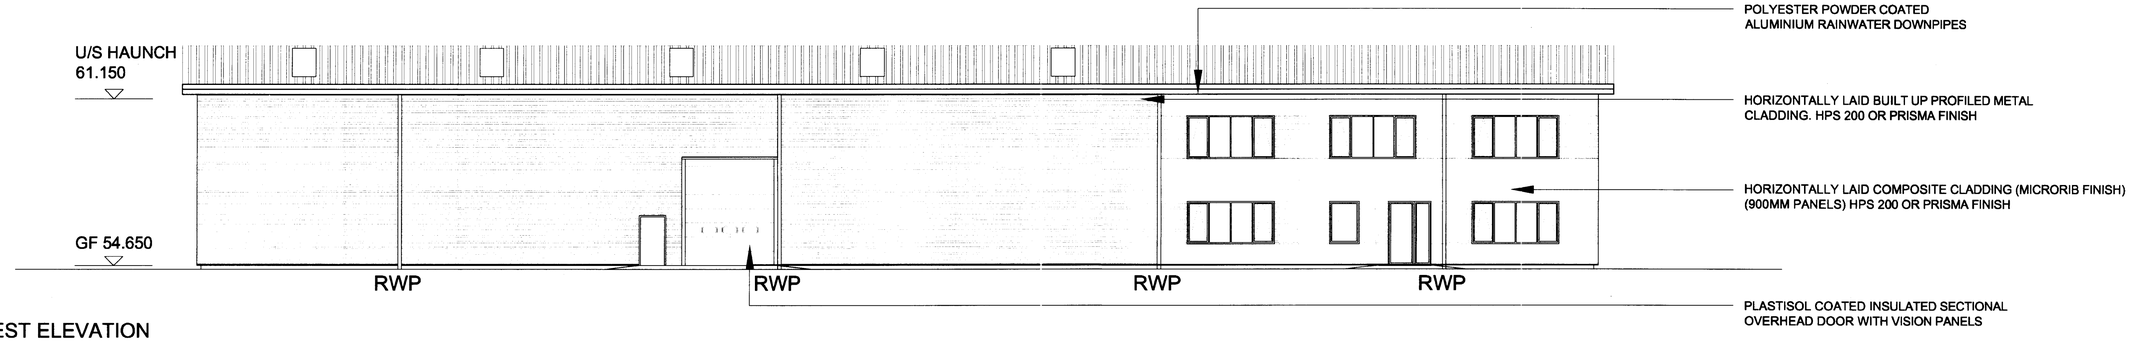

WEST ELEVATION

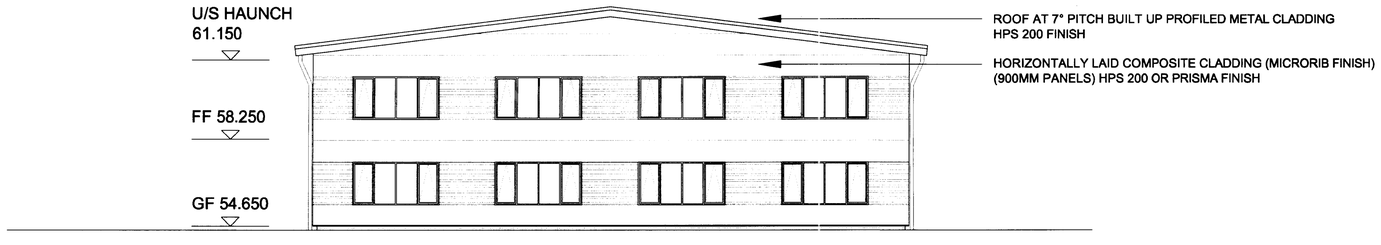

SOUTH ELEVATION

NOTES

- All dimensions and levels are to be checked on site.
- Any discrepancies are to be reported to the architect before any work commences.
- This drawing shall not be scaled to ascertain an dimensions. Work to figured dims only.
- This drawing shall not be reproduced without express written permission from AEW.
- Title overlay drawings and ownership boundaries are produced using all reasonable endeavours. AEW cannot be responsible for the accuracy or scale discrepancy of base plans supplied to them.
- Cladding colours to be confirmed

PLANNING
18 JUN 2009

rev	date	drawn	checked
A	16.06.09	MDB	AL
Planning Submission			
/	27.05.09	MDB	AS
Draft Planning submission to client			

drawing stage **Planning**

drawing status **Submission**

client
Quorum Estates Ltd

project
Unit 1 Quattro Park
Redgate Lane
Longsight, Manchester

drawing title
Proposed Elevations

date	26.05.09	drawn	MDB
scale	1/250@ A3	checked	AS

Job No **B3098** DWG No **P106** Rev **A**

AEW ARCHITECTS AND DESIGNERS LTD
CENTURY BUILDINGS, ST MARY'S PARSONAGE
MANCHESTER M32DF T:0161 2144370 F:0161 2144371