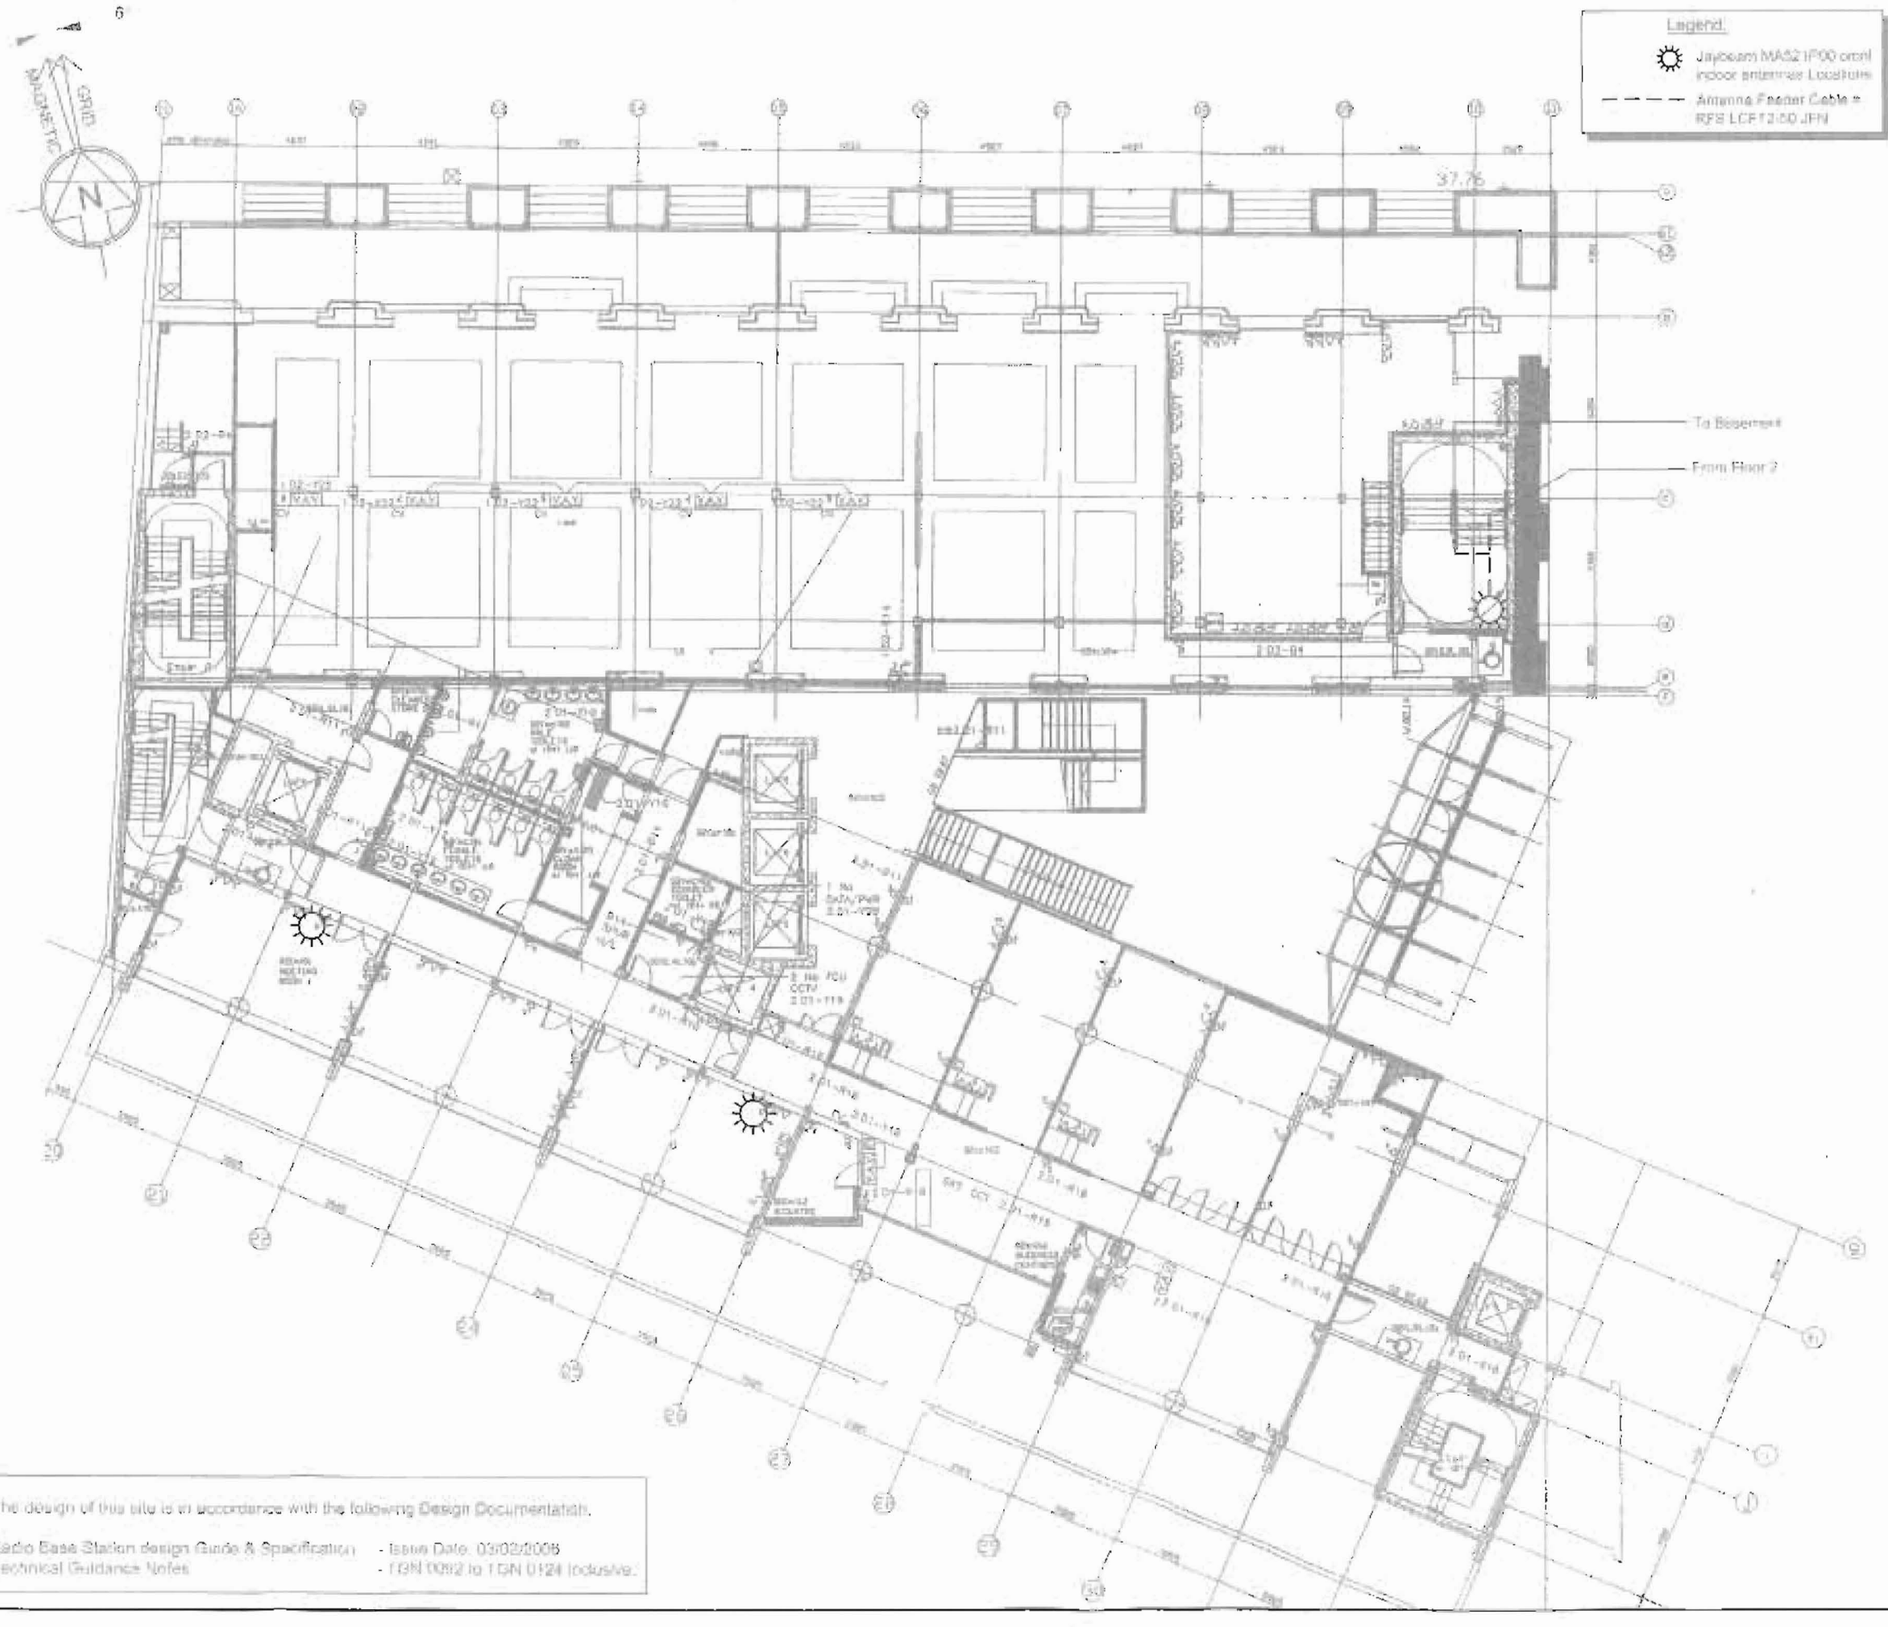


1 This drawing to be read in conjunction with MAN527A-Series drawings and standard Airwave drawings.

2 All dimensions are in mm unless otherwise noted

RECD 23 MAY 2008

Rev	Date	Amendments	Drawn By	Approved By
A	21.05.2008	Minor amendments	K.B.	K.H.

CAPITA SYMONDS
Consulting Civil, Structural & Geotechnical Engineers

Cheadle Hulme
Tele No: 0044 (0)161-486-3950
Facsimile No: 0044 (0)161-488-4845
E-mail: capitasymonds.cheadle3@capita.co.uk

www.capitasymonds.co.uk

AIRWAVE
Airwave Solutions Ltd
1st Floor, Wellington Street, Slough. SL1 1YP.

Job Title
RADISSON EDWARDIAN HOTEL - MAN527A
FREE TRADE HALL, PETER STREET
MANCHESTER, LANCASHIRE, M2 3NQ


Drawing Title
PLANNING DRAWING
FIRST FLOOR PLAN
SHEET 05

Scale	Consultant reference	
NOT TO SCALE	014082-48969	
Drawn by: S.P.	Checked by: S.P.	Approved by: K.H.
Date drawn: 14.04.08	Date checked: 21.04.08	Date approved: 21.04 08

Drawing no
MAN527A-GA-05A

The design of this site is in accordance with the following Design Documentation.

Radio Base Station design Guide & Specification	- Issue Date: 03/02/2006
Technical Guidance Notes	- TGN 0092 to TGN 0124 (inclusive)

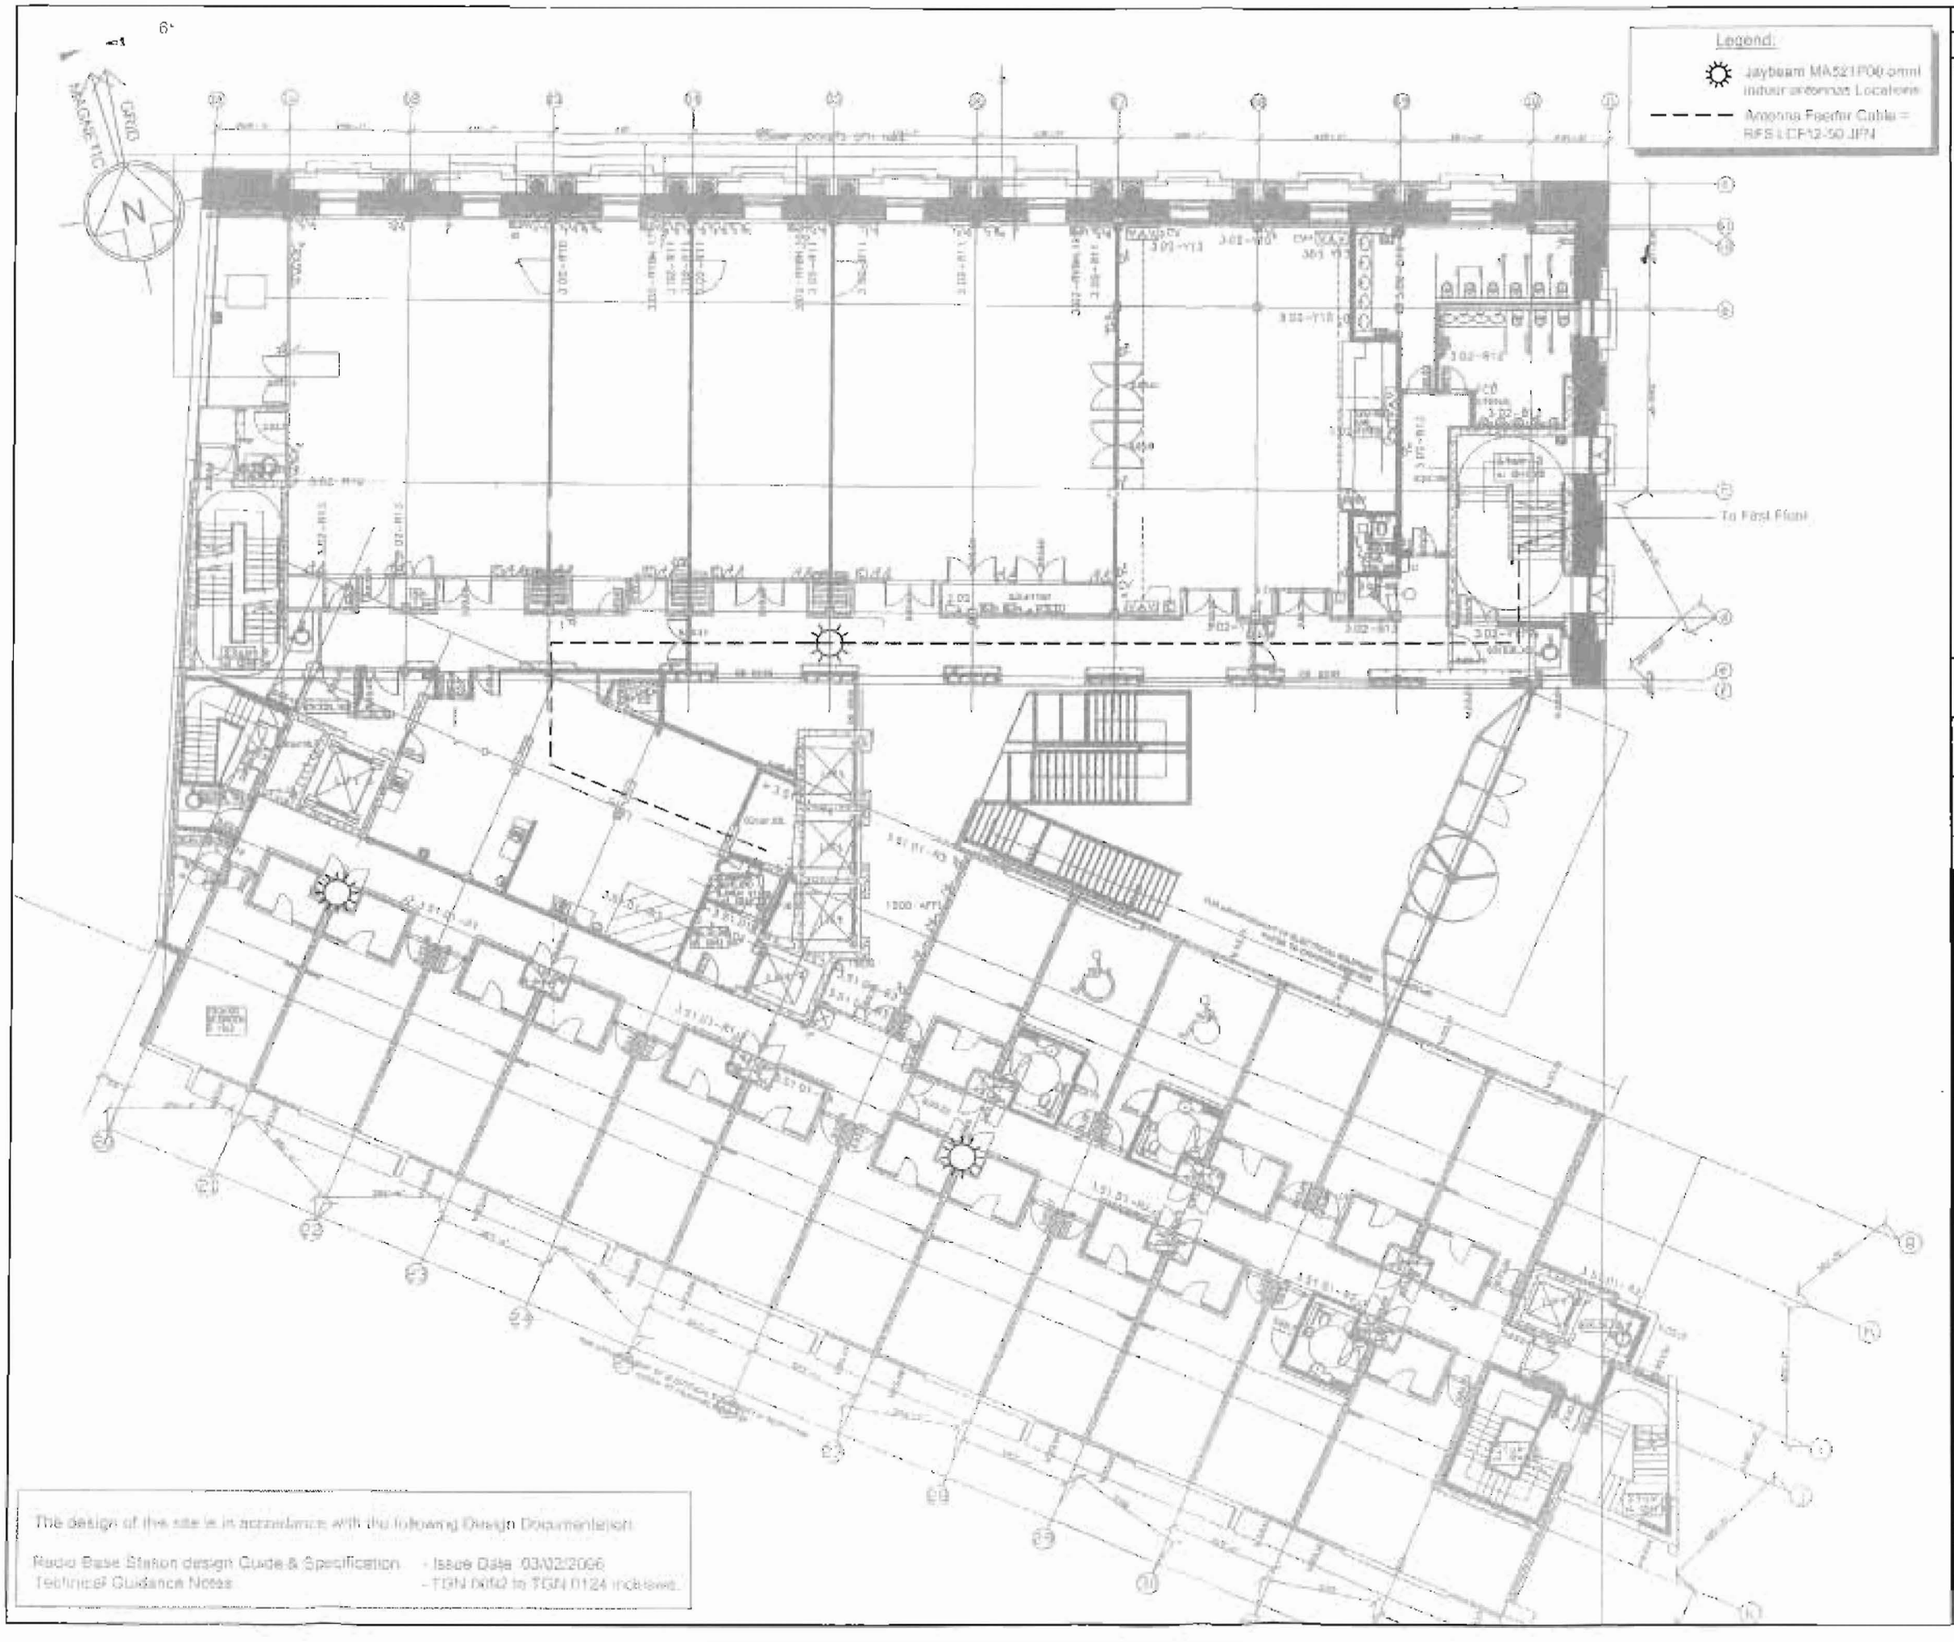

The design of this site is in accordance with the following Design Documentation

Radio Base Station design Guide & Specification - Issue Date 03/02/2006
Technical Guidance Notes - TGN 0002 to TGN 0124 inclusive.

1 This drawing to be read in conjunction with MAN527A-Series drawings and standard Airwave drawings.

2 All dimensions are in mm unless otherwise noted.

ACK
REPLIED
RECD 23 MAY 2008
M
M
LT
LETTER

Rev	Date	Amendments	Drawn By	Approved By
A	21.05.2008	Minor amendments	K.B.	K.H.

CAPITA SYMONDS
Consulting Civil, Structural & Geotechnical Engineers

Cheadle Hulme
Tele No: 0044 (0)161-488-3950
Facsimile No: 0044 (0)161-488-4645
E-mail: capitasymonds.cheadle2@capita.co.uk

www.capitasymonds.co.uk

AIRWAVE
Airwave Solutions Ltd
1st Floor, Wellington Street, Slough. SL1 1YP.

Job Title
RADISSON EDWARDIAN HOTEL - MAN527A
FREE TRADE HALL, PETER STREET
MANCHESTER, LANCASHIRE, M2 3NQ

Drawing Title
PLANNING DRAWING
SECOND FLOOR PLAN
SHEET 06

Scale	Consultant reference	
NOT TO SCALE	014082-48969	
Drawn by: S.P.	Checked by: S.P.	Approved by: K.H.
Date drawn: 14.04.08	Date checked: 21.04.08	Date approved: 21.04.08

Drawing no
MAN527A-GA-06A