

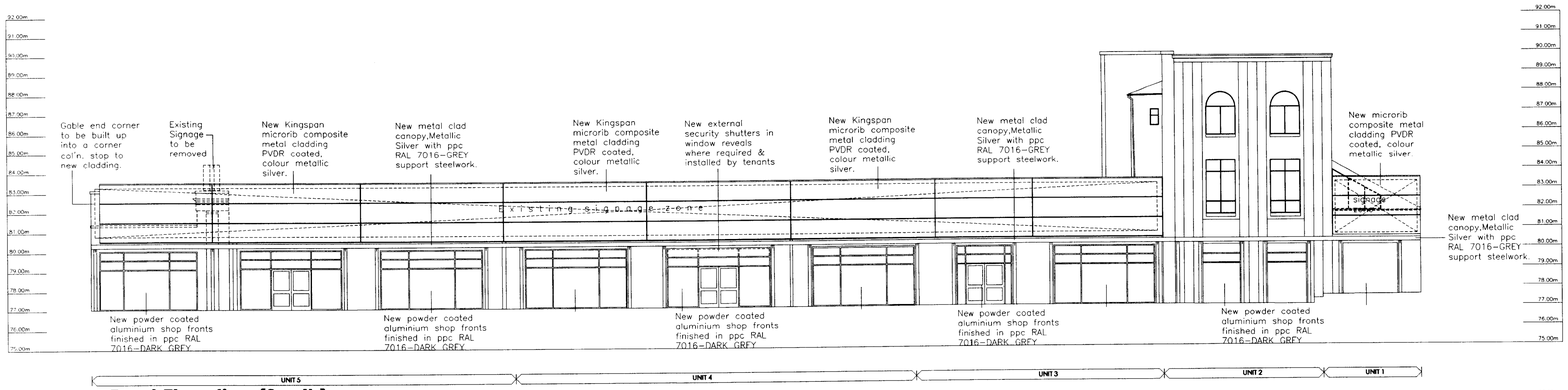



Front Elevation (South)

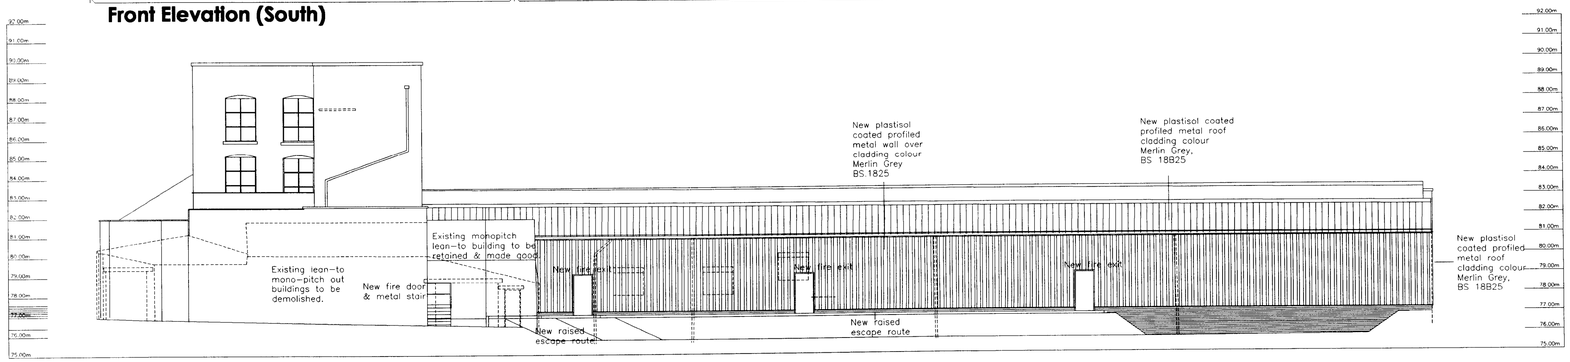

Back Elevation (North)

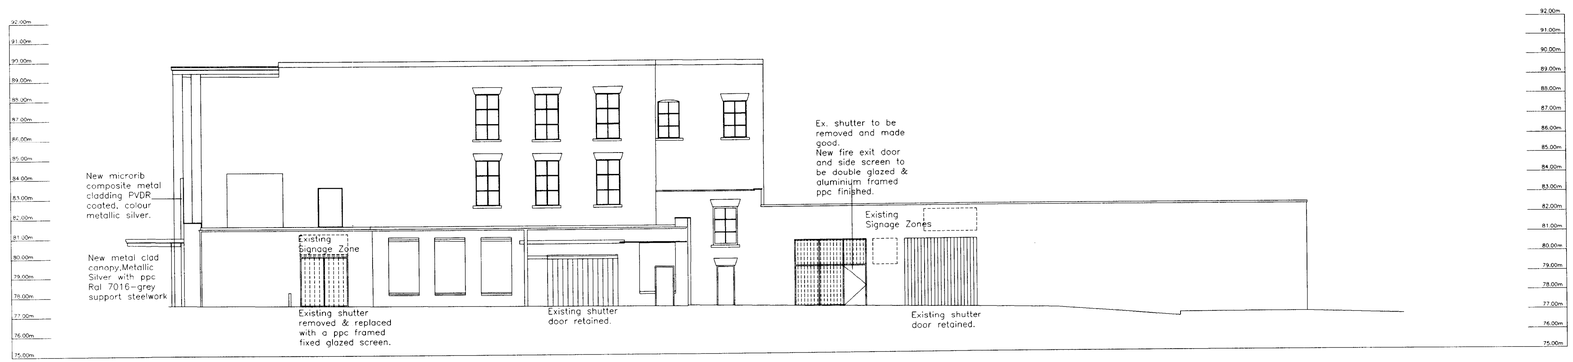

Side Elevation (East)

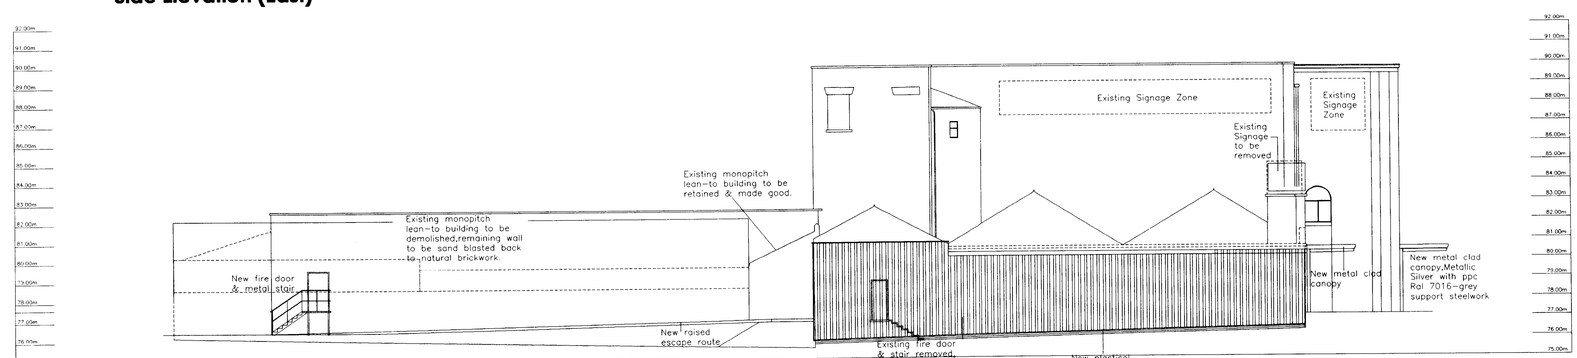

Side Elevation (West)

Revisions		
G	Planning Re-submission	04-03-08
F	Amendments made to clients comments.	31-01-08
E.	Fire door&metal stair added to side elev.	25-01-08
D.	Updated finishes to elevations	21-01-08
C.	Updated finishes to elevations	11-01-08
B.	Revised as per LA comments in the meeting 01.09.2006.	04-09-06
A.	Revised as per clients comments.	13-06-06

This Drawing is Copyright and may not be reproduced without permission. Do not scale off this drawing.

Project Title	RETAIL DEVELOPMENT 1119 ASHTON OLD ROAD MANCHESTER M11 1AA
Client	DODDINGTON ESTATES
Status	PLANNING
Scale/Drawing Size	1:150 A1
Date	JAN 2008
Drawn By	RWM
Checked By	Checked-BY
CAD file reference	J:\Project
Drawing Title	ELEVATIONS
Job No. - Dwg No.	8053/014
Revision	G

THE HARRIS PARTNERSHIP WAKEFIELD
2 St. Johns North, Wakefield, WF1 3QA
t. 01924 291 800 f. 01924 290 072
THE HARRIS PARTNERSHIP MANCHESTER
1st floor Dale House, 35 Dale St, Manchester M1 2HF
t. 0161 238 8555 f. 0161 244 5809
THE HARRIS PARTNERSHIP MILTON KEYNES
The Old Rectory, 79 High St, Newport Pagnell, MK16 8AB
t. 01908 211 577 f. 01908 211 722
THE HARRIS PARTNERSHIP READING
101 London Road, Reading, RG1 5BY
t. 0118 950 7700 f. 0118 956 8642
www.harrispartnership.com
THE HARRIS PARTNERSHIP
ARCHITECTS