Elevation A

existing conc. panelled fence to be retained

Elevation B

existing knee rail

Elevation C

existing knee rail

Elevation D

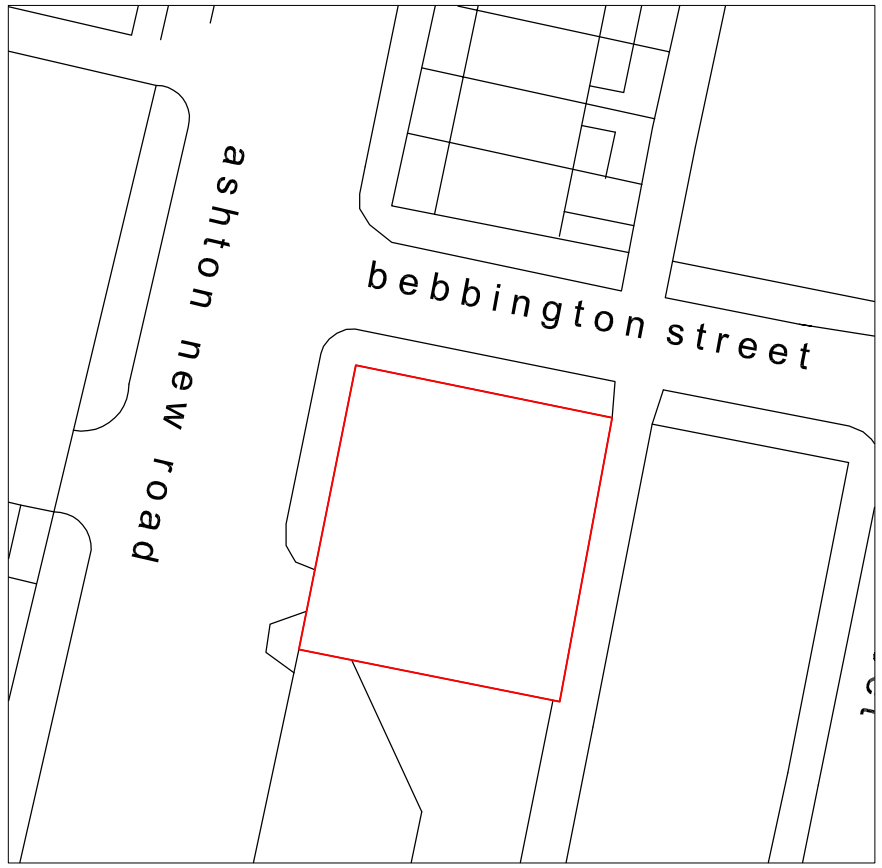

Site Plan 1:500

Notes :-
Do not scale from this drawing .

All dimensions to be checked on site prior to the commencement of works.

All work & drainage to be to the entire satisfaction of the local authority , statutory undertakings & in accordance with the current building regulations.

Any drains passing under building to be exposed & encased in 150mm conc.

All structural timber is to be stress graded

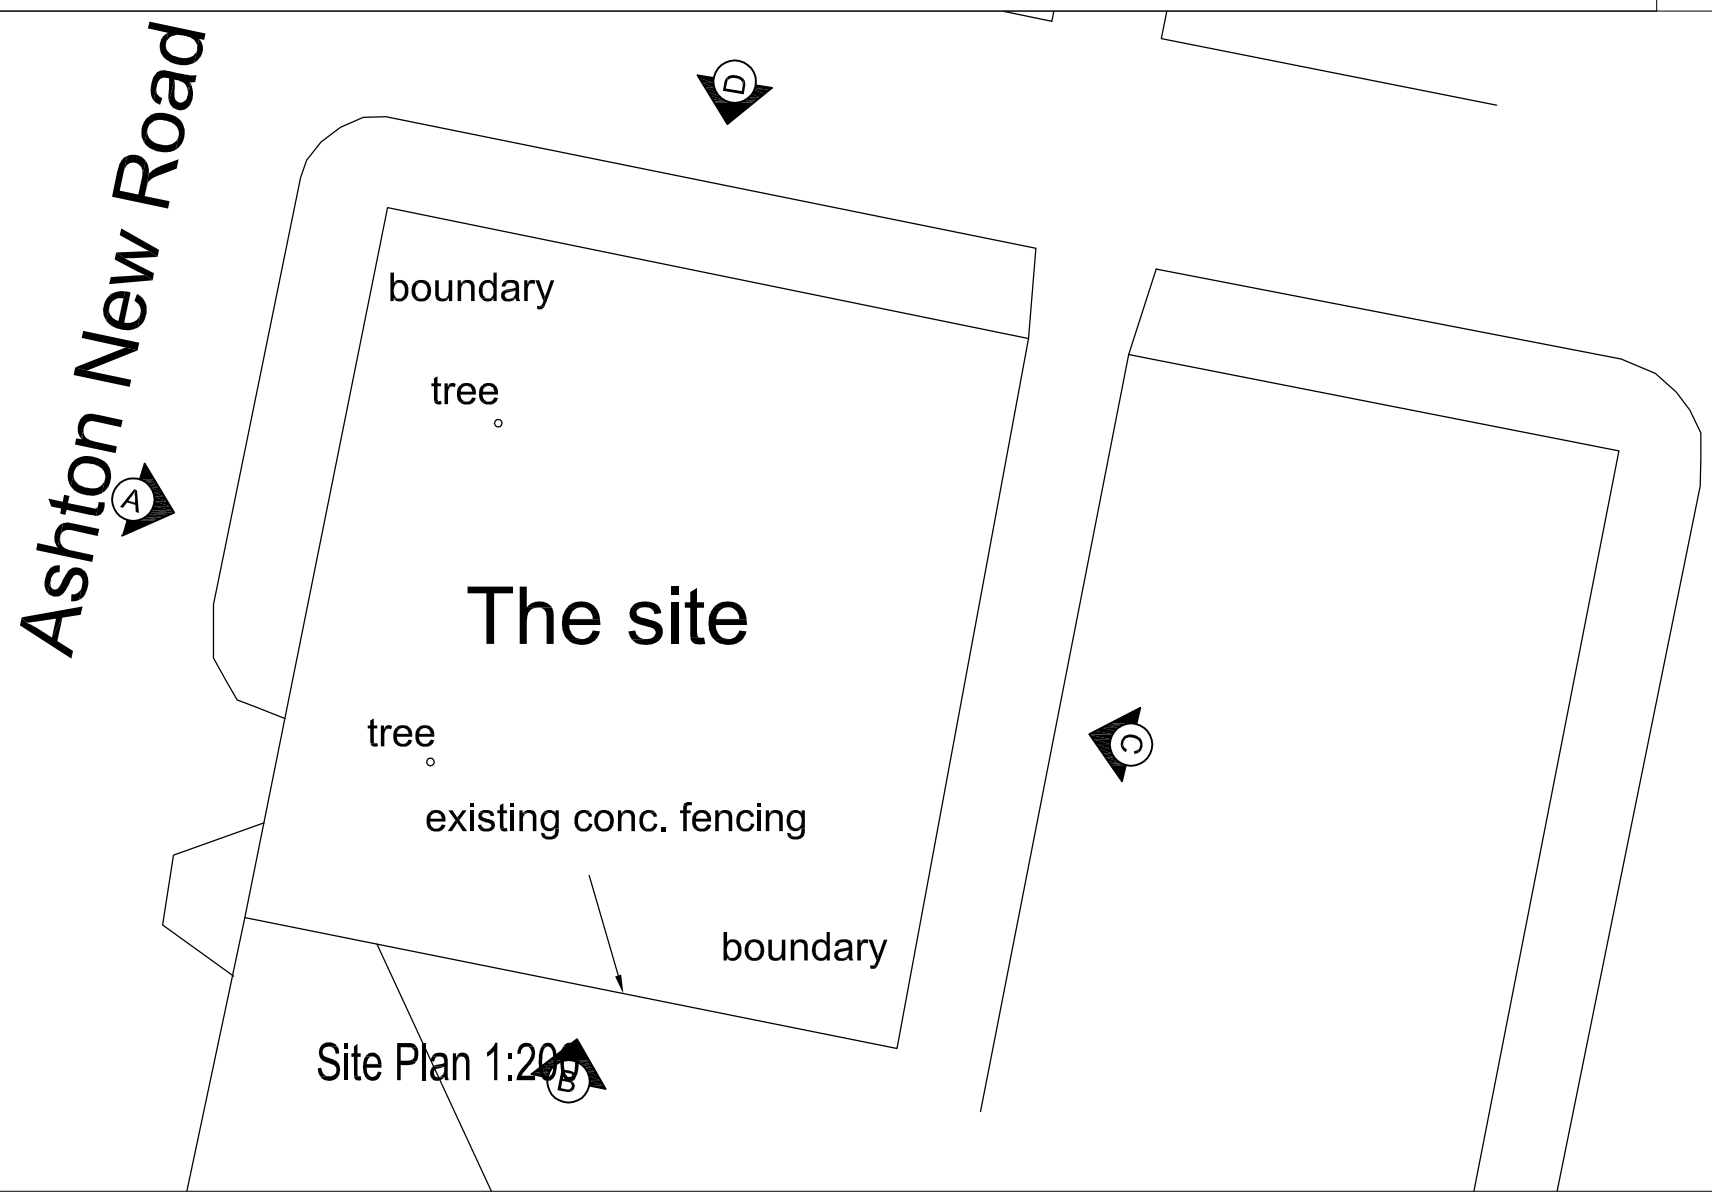

Site Plan 1:200

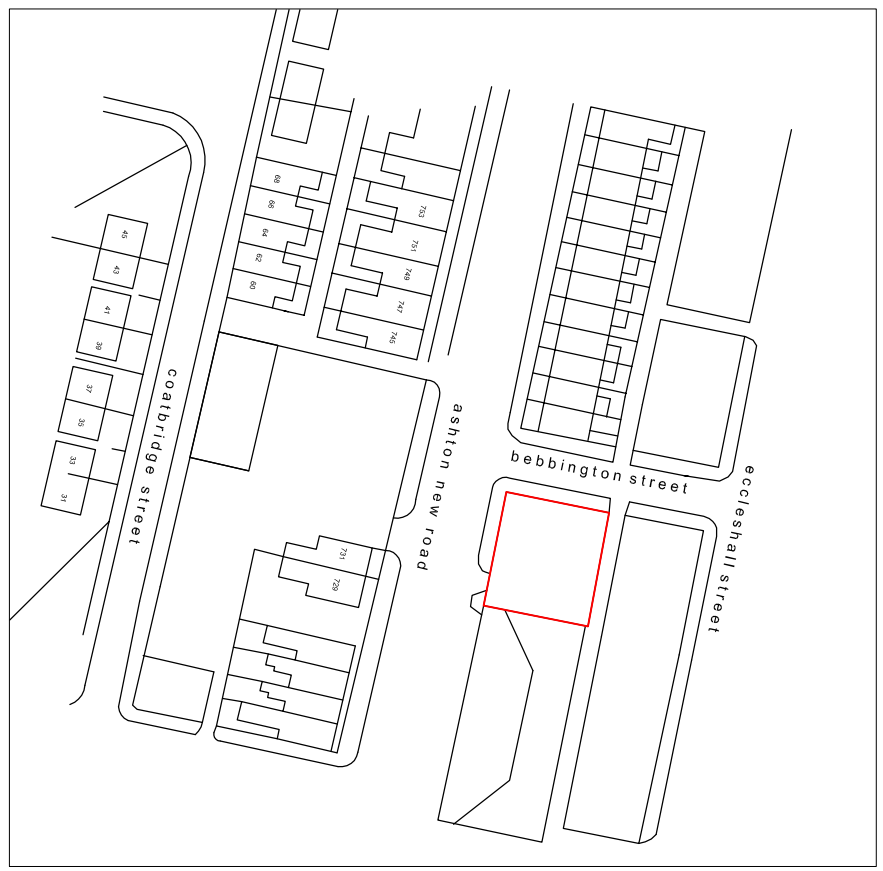

Location Plan 1:1250

Rev.		By	Date

Philip Holmes
Ba (hons)Arch BArch
Chartered Architect
Interior Designer
1 Cranleigh Avenue
Stockport
SK4 3 PZ
Tel : 07970058621

Site
872 Ashton New Road
Manchester

Title
Existing Site Plan

Project Manager/ Checked	Drawn By	Scale	Date
		1:200 @ A3	09/08
Arch./Des.	Drawing Number	F06/WA/01	Rev.