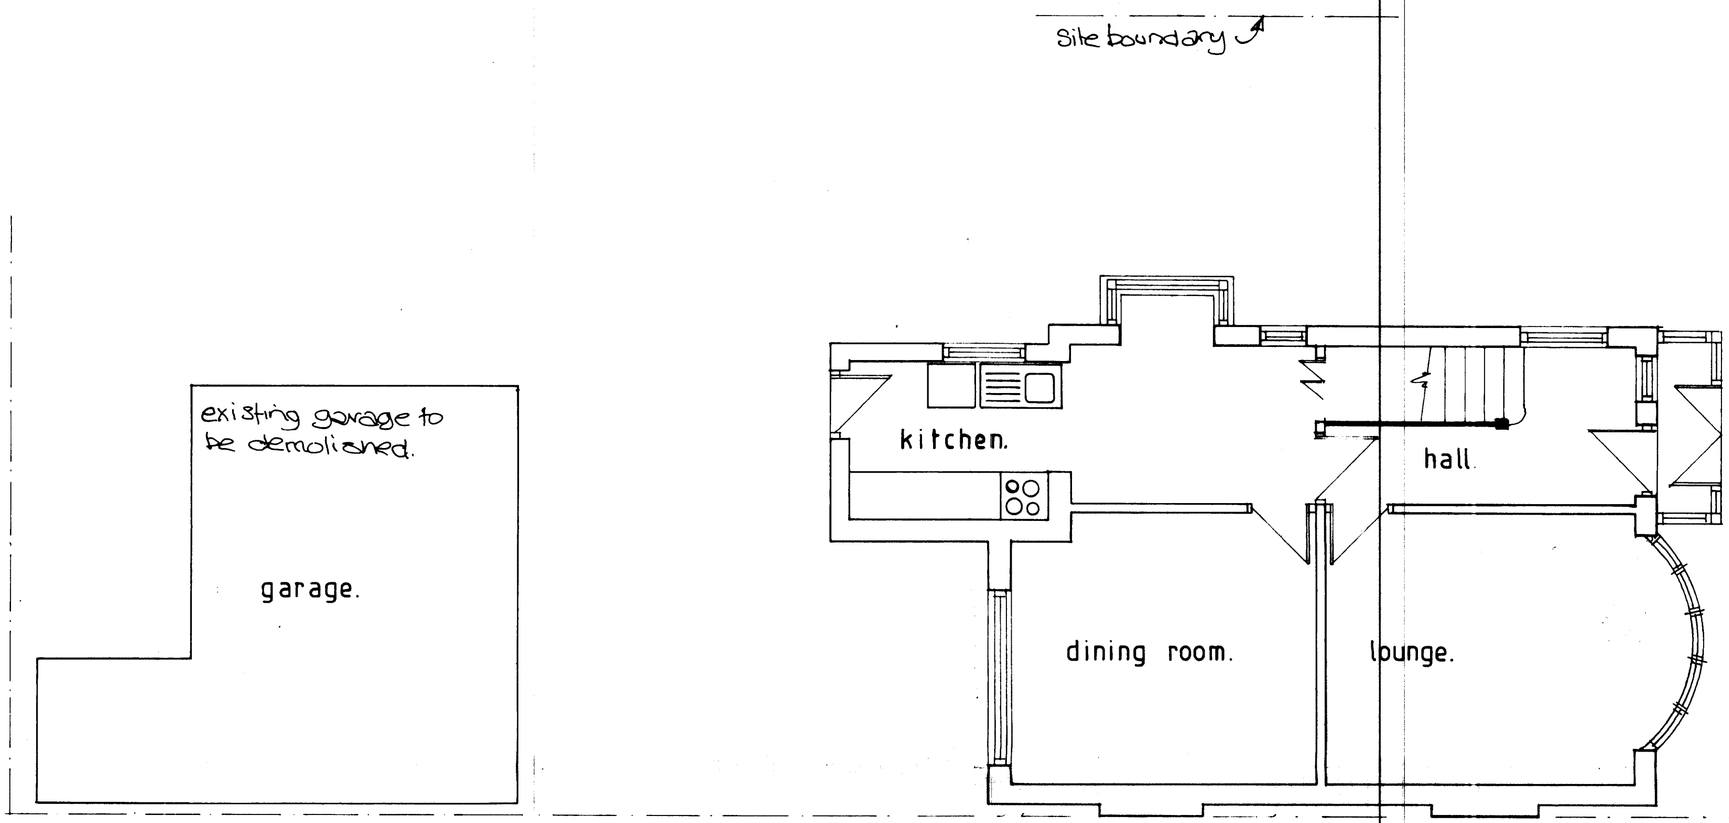

EXISTING GROUND FLOOR PLAN.

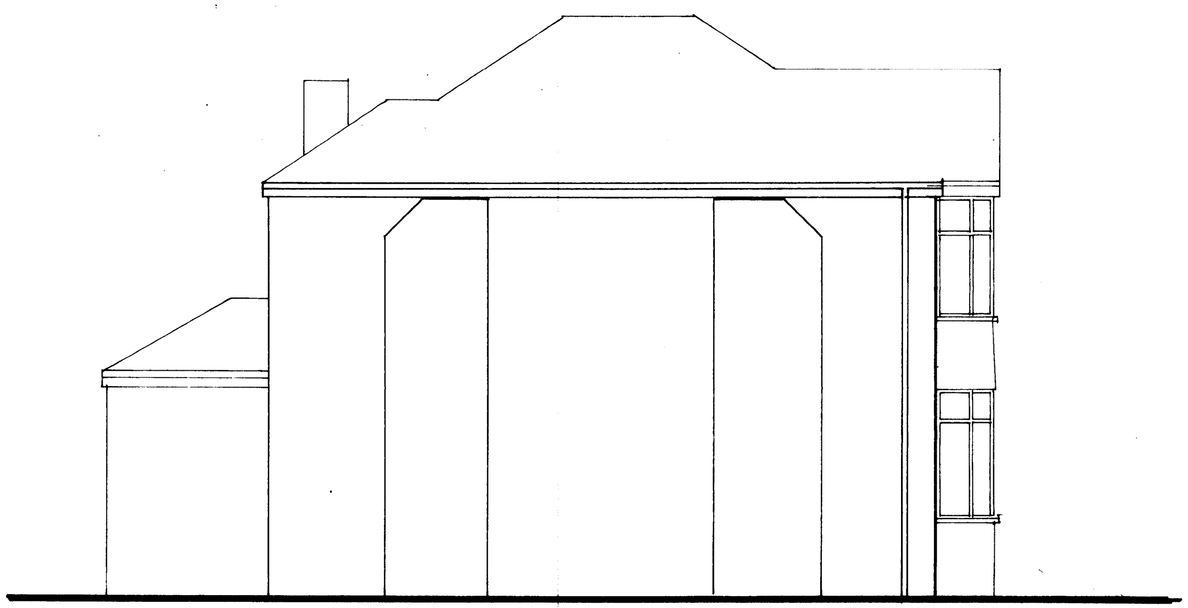

EXISTING SIDE ELEVATION.

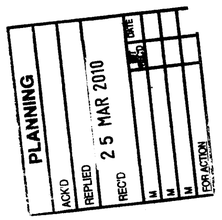

CIOB
K J AINSWORTH & ASSOCIATES
Planning and Design Consultants
40 Woodbourne Road, Brooklands, Sale
Cheshire M33 3TN
Telephone 07973 642021

client
MR. T. WILKINSON.
15. HOWARD ROAD.
NORTHENDEN,
M22 4EG.

scale	date	drawing no
1:50	Mar 10	AB/1
drawing: existing plan. and elevation.		job no: 10 223.

do not scale from this drawing