
1 2 3 4 5 6 7m

DO NOT SCALE - USE FIGURED DIMENSIONS ONLY

OMBLER IWANOWSKI ARCHITECTS
10 TARIFF STREET MANCHESTER M1 2FF
TEL 0161 236 6778 FAX 0161 236 7078
OMBLERIWANOWSKI@Oiarchitects.CO.UK

1 IPS panels
2 Wall tiles
3 Floor tiles
4 Carpets
5 Windows screened internally by WC IPS panelling
6 Fire Escape

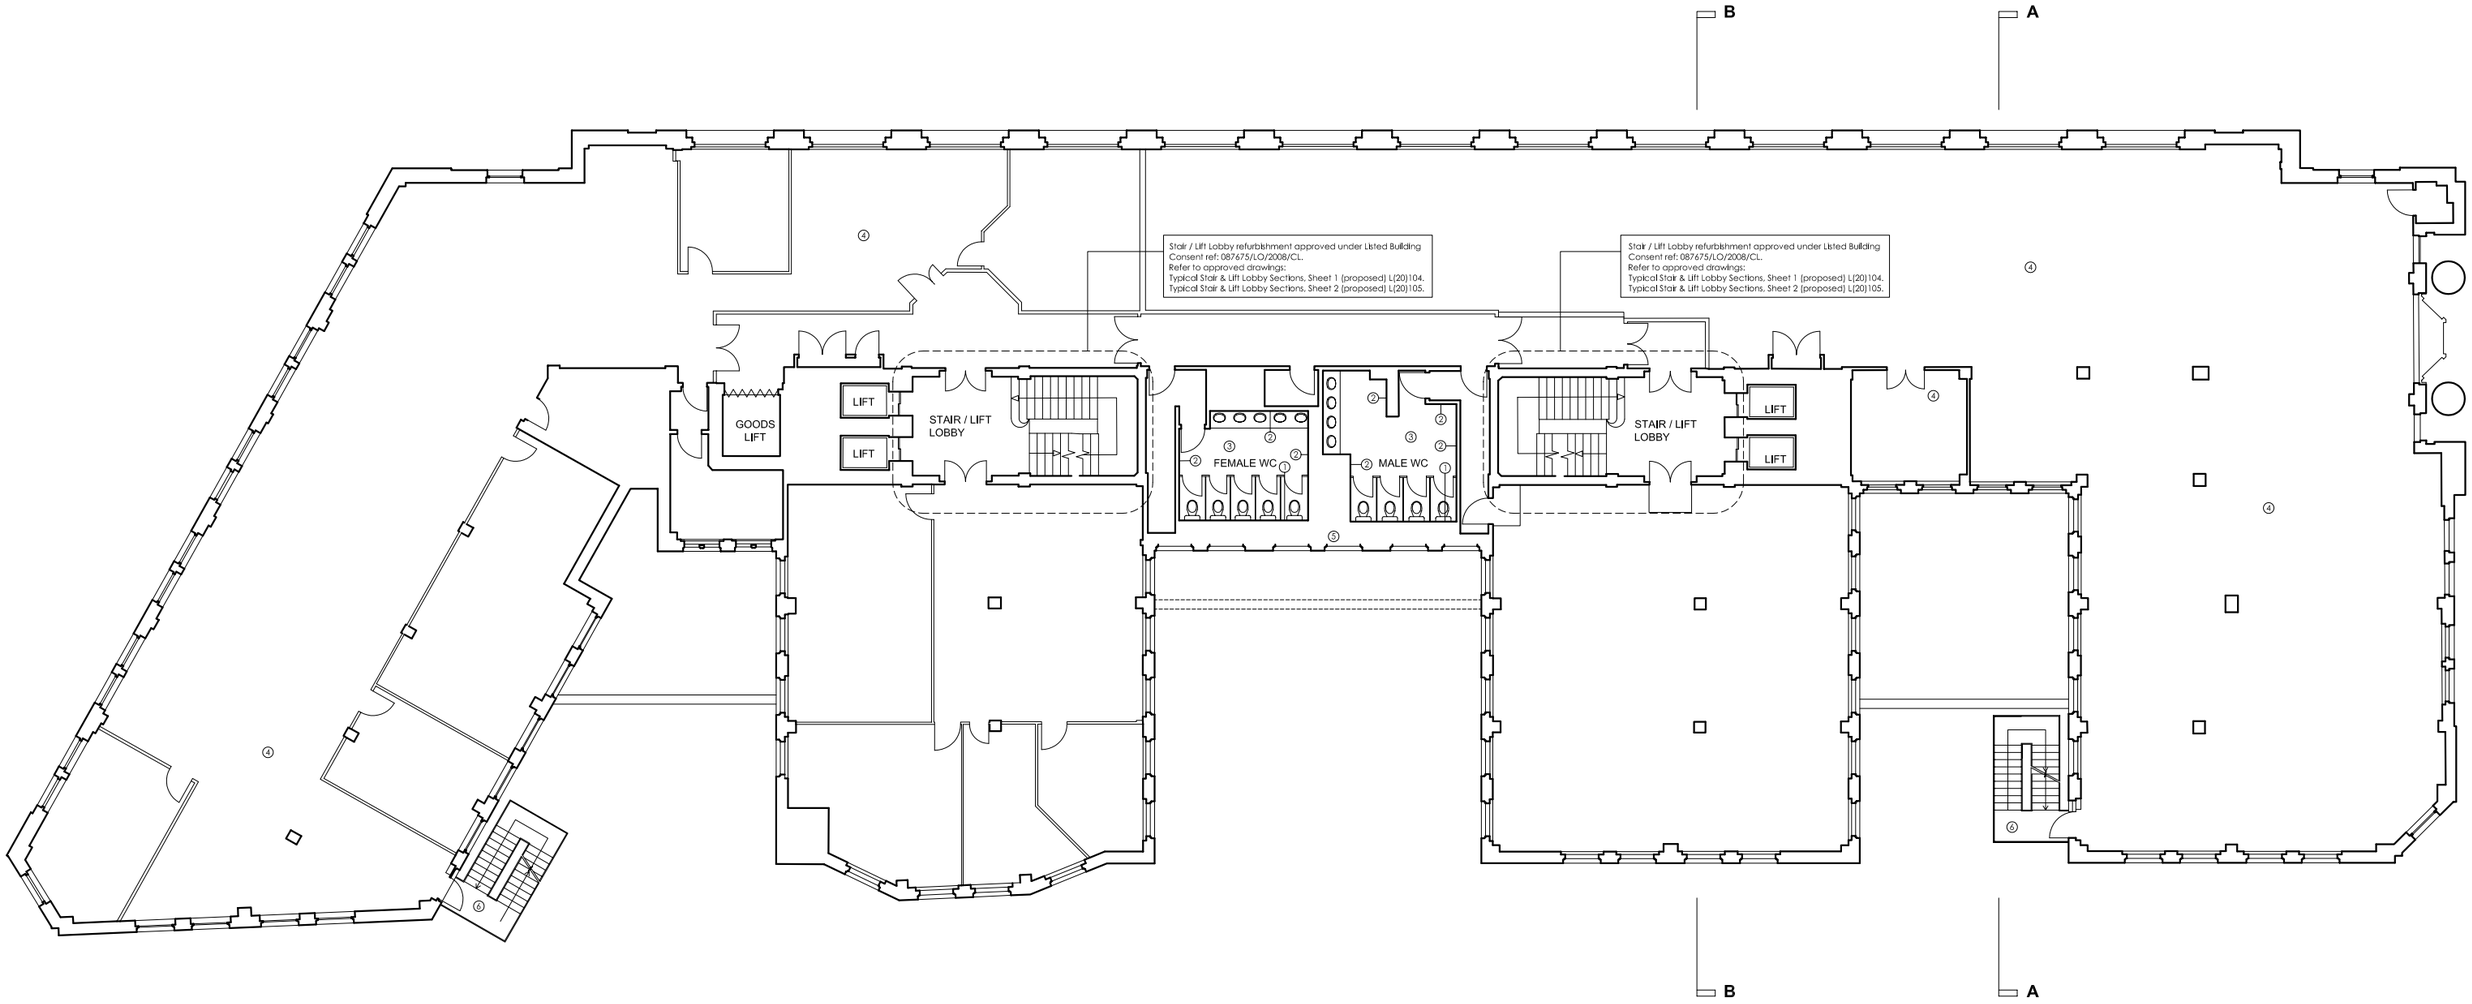

ARKWRIGHT HOUSE

2ND - 5TH FLOOR REFURBISHMENT

OI

4TH FLOOR PLAN
AS EXISTING

OCT 09	SCALE 1:100 @ A1	
P	L(10)401	/