
Section E-E

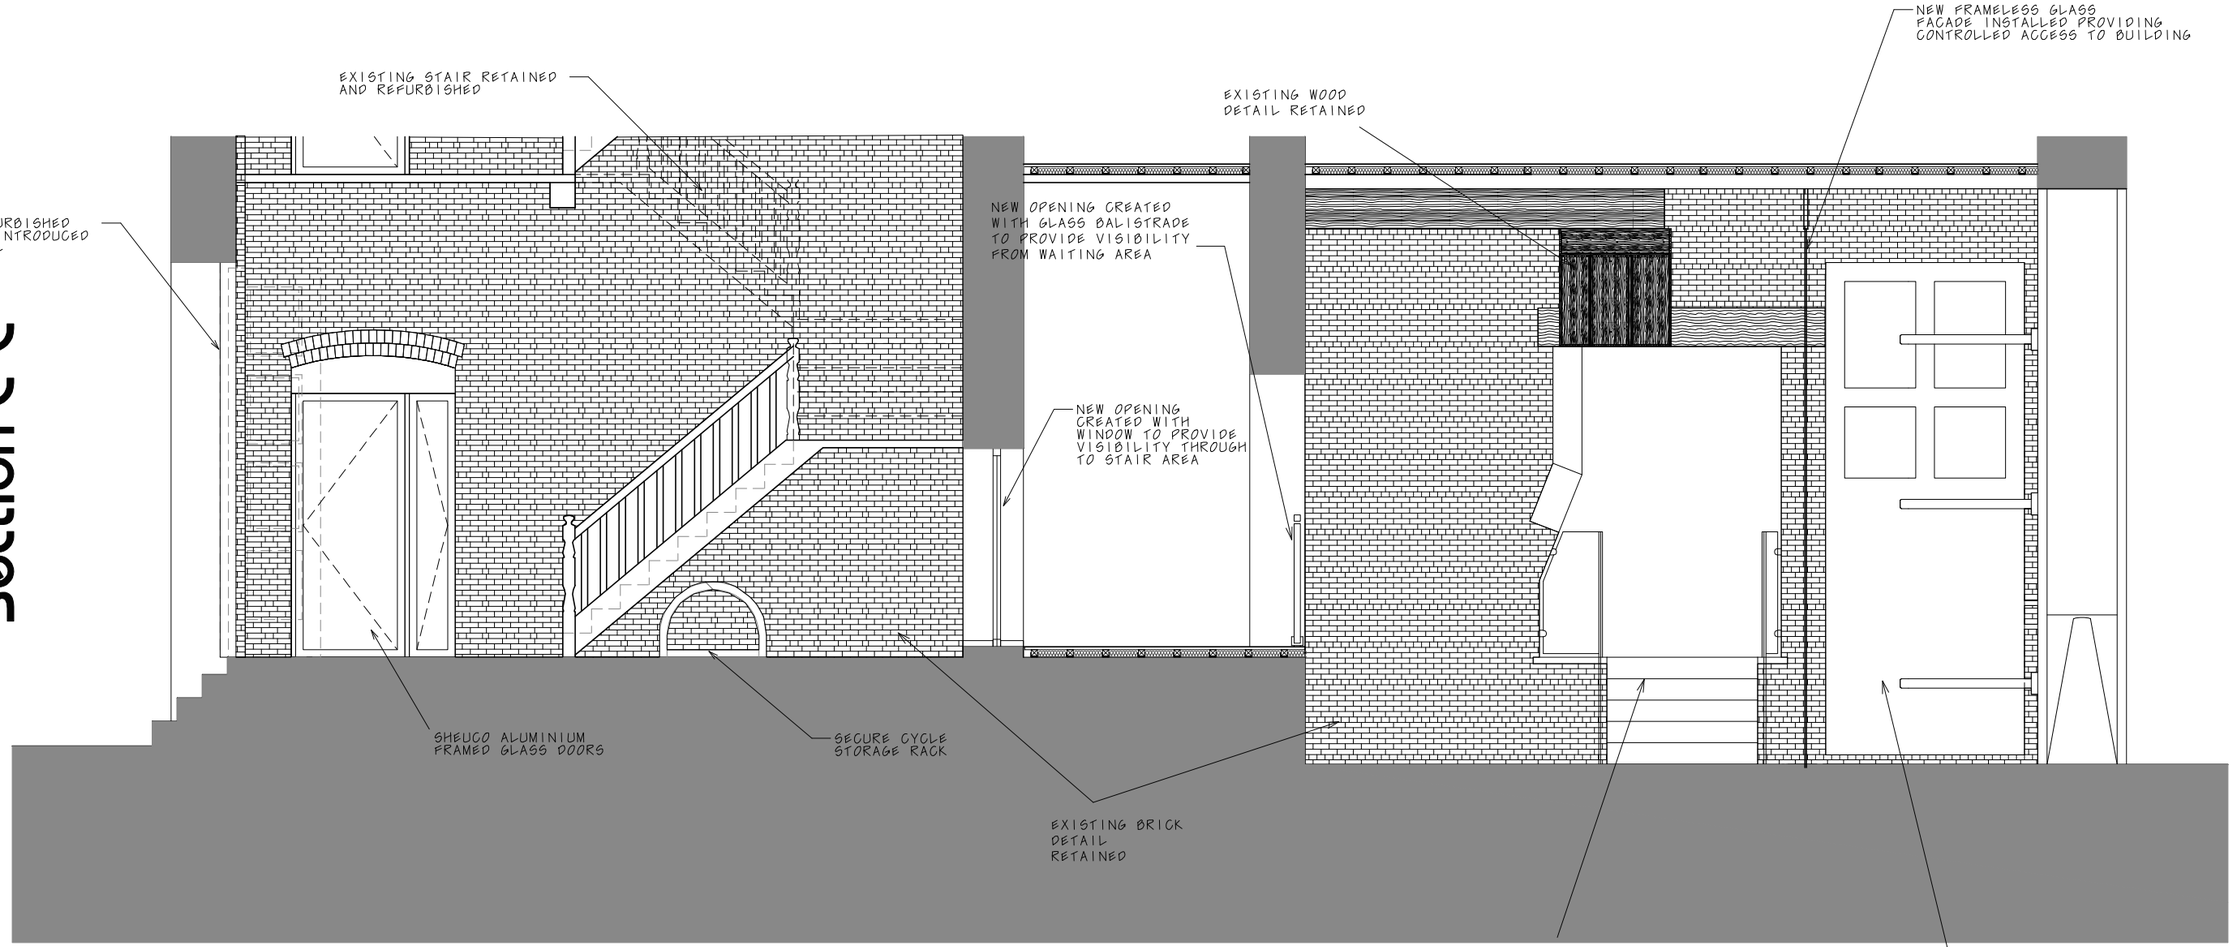

Section Key



A 05/09 Position of entrance screen adjusted on Section Key

linberg
design associates limited
1 - 5 The Downs, Altrincham Cheshire, WA14 2QD
(t) 0161 923 0396/0397 (f) 0161 923 0391 (e) mail@linberg.co.uk

Project Title :

Bradley House
Newton Street
Manchester M1
Mr Chowdhary

Drg Title :

Proposed loading bay/
rear stair section

Drg No. :	Revision :
PP23	A
Scale :	Drawn By / Date :
1:50 @ A3	JML