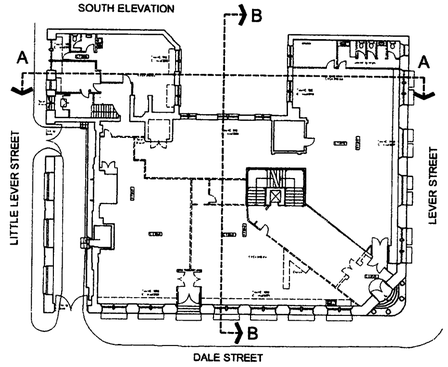

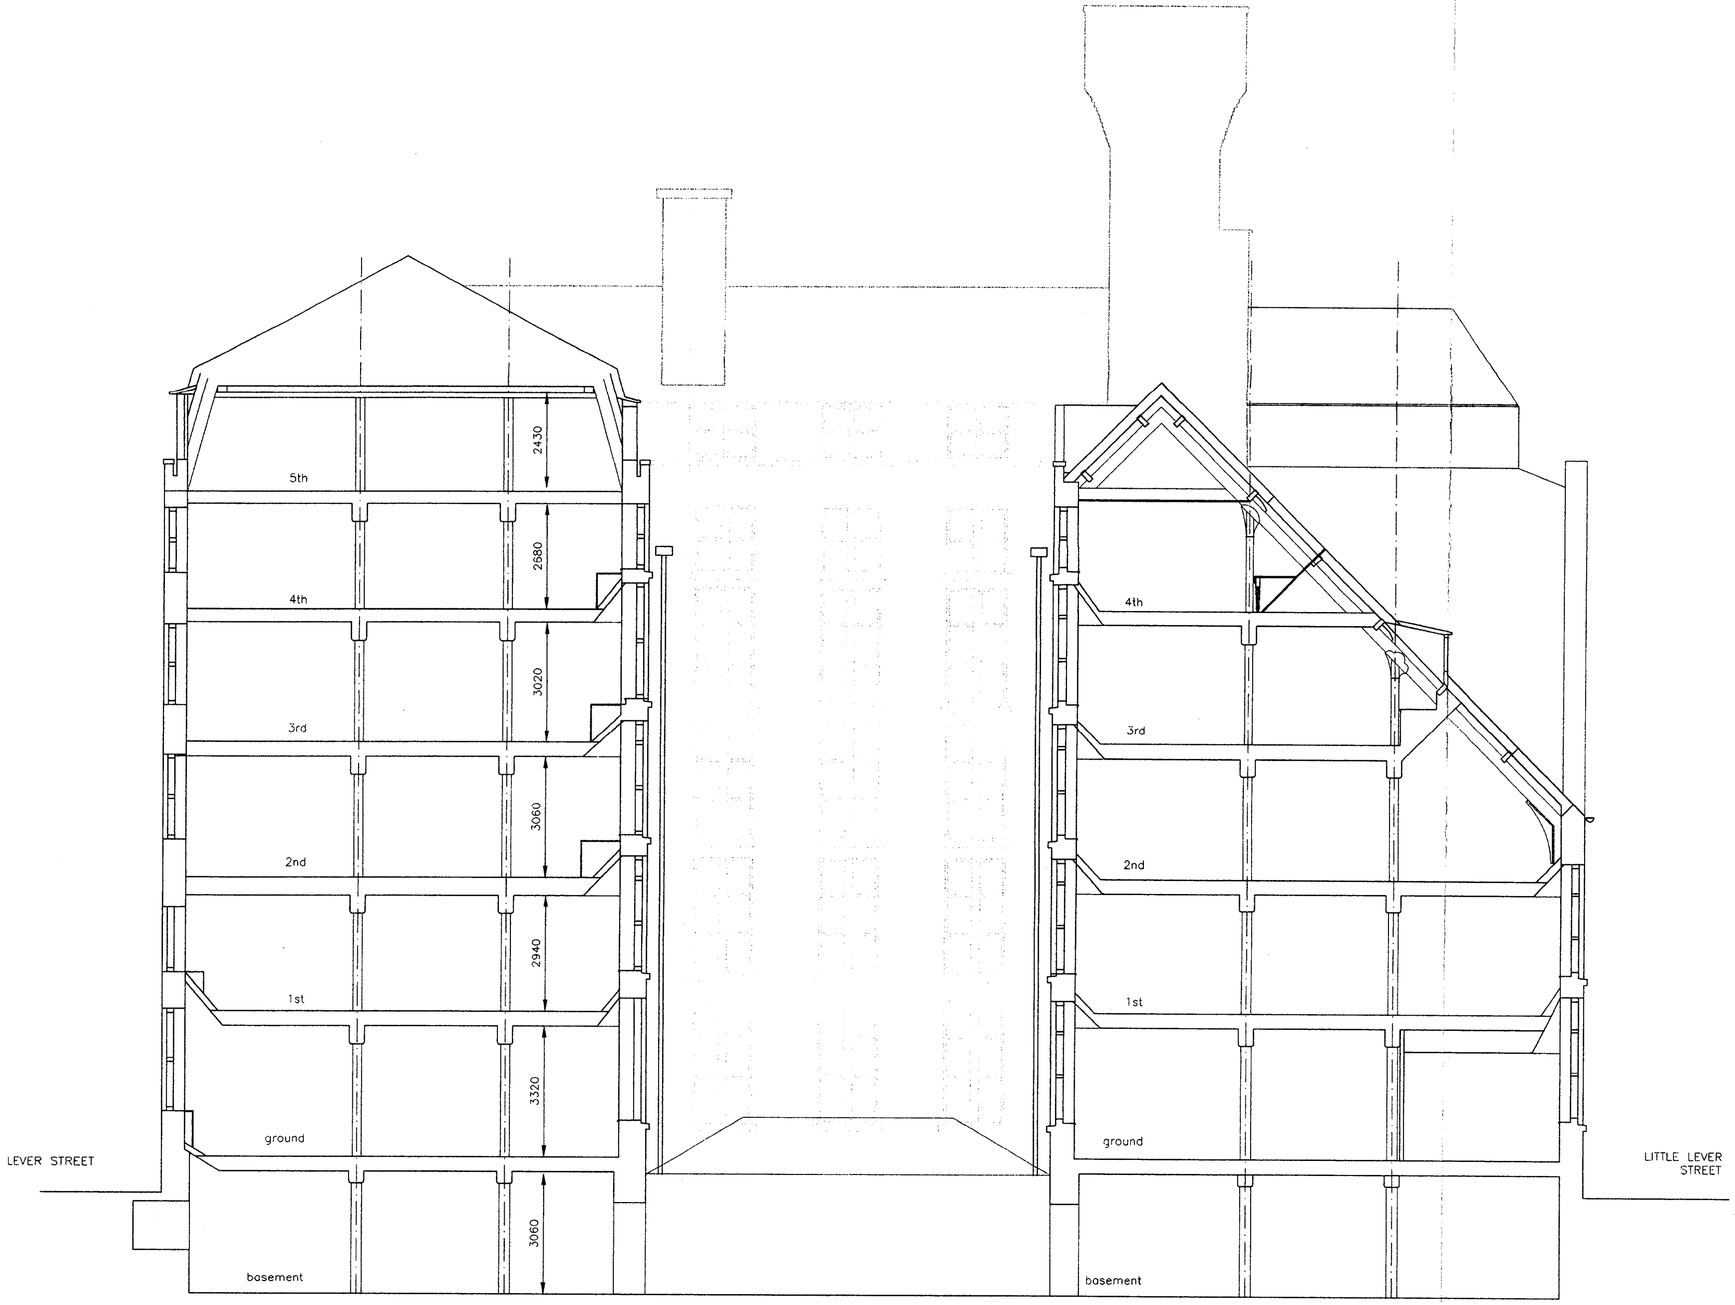

SECTION A-A

ref	revision	drawn by	checked by	date
A	Water tower added to south elevation	GB	GB	08.03.08

project
20 DALE STREET
for KAMANI COMMERCIAL PROPERTY LTD

title
EXISTING SECTION
SECTION A–A

CAD file ref: 5913\CURRENT\S25	drawn by: TE	date: 10.12.07	job number: 5913
status: PLANNING	checked by:	scale: 1:100@A2	drawing number: S25 A

Cruickshank and Seward
Barclay House
35 Whitworth Street West
Manchester
M1 5NG
Tel: 0161 236 6161
Fax: 0161 236 6750
E-mail: architects@conds.co.uk