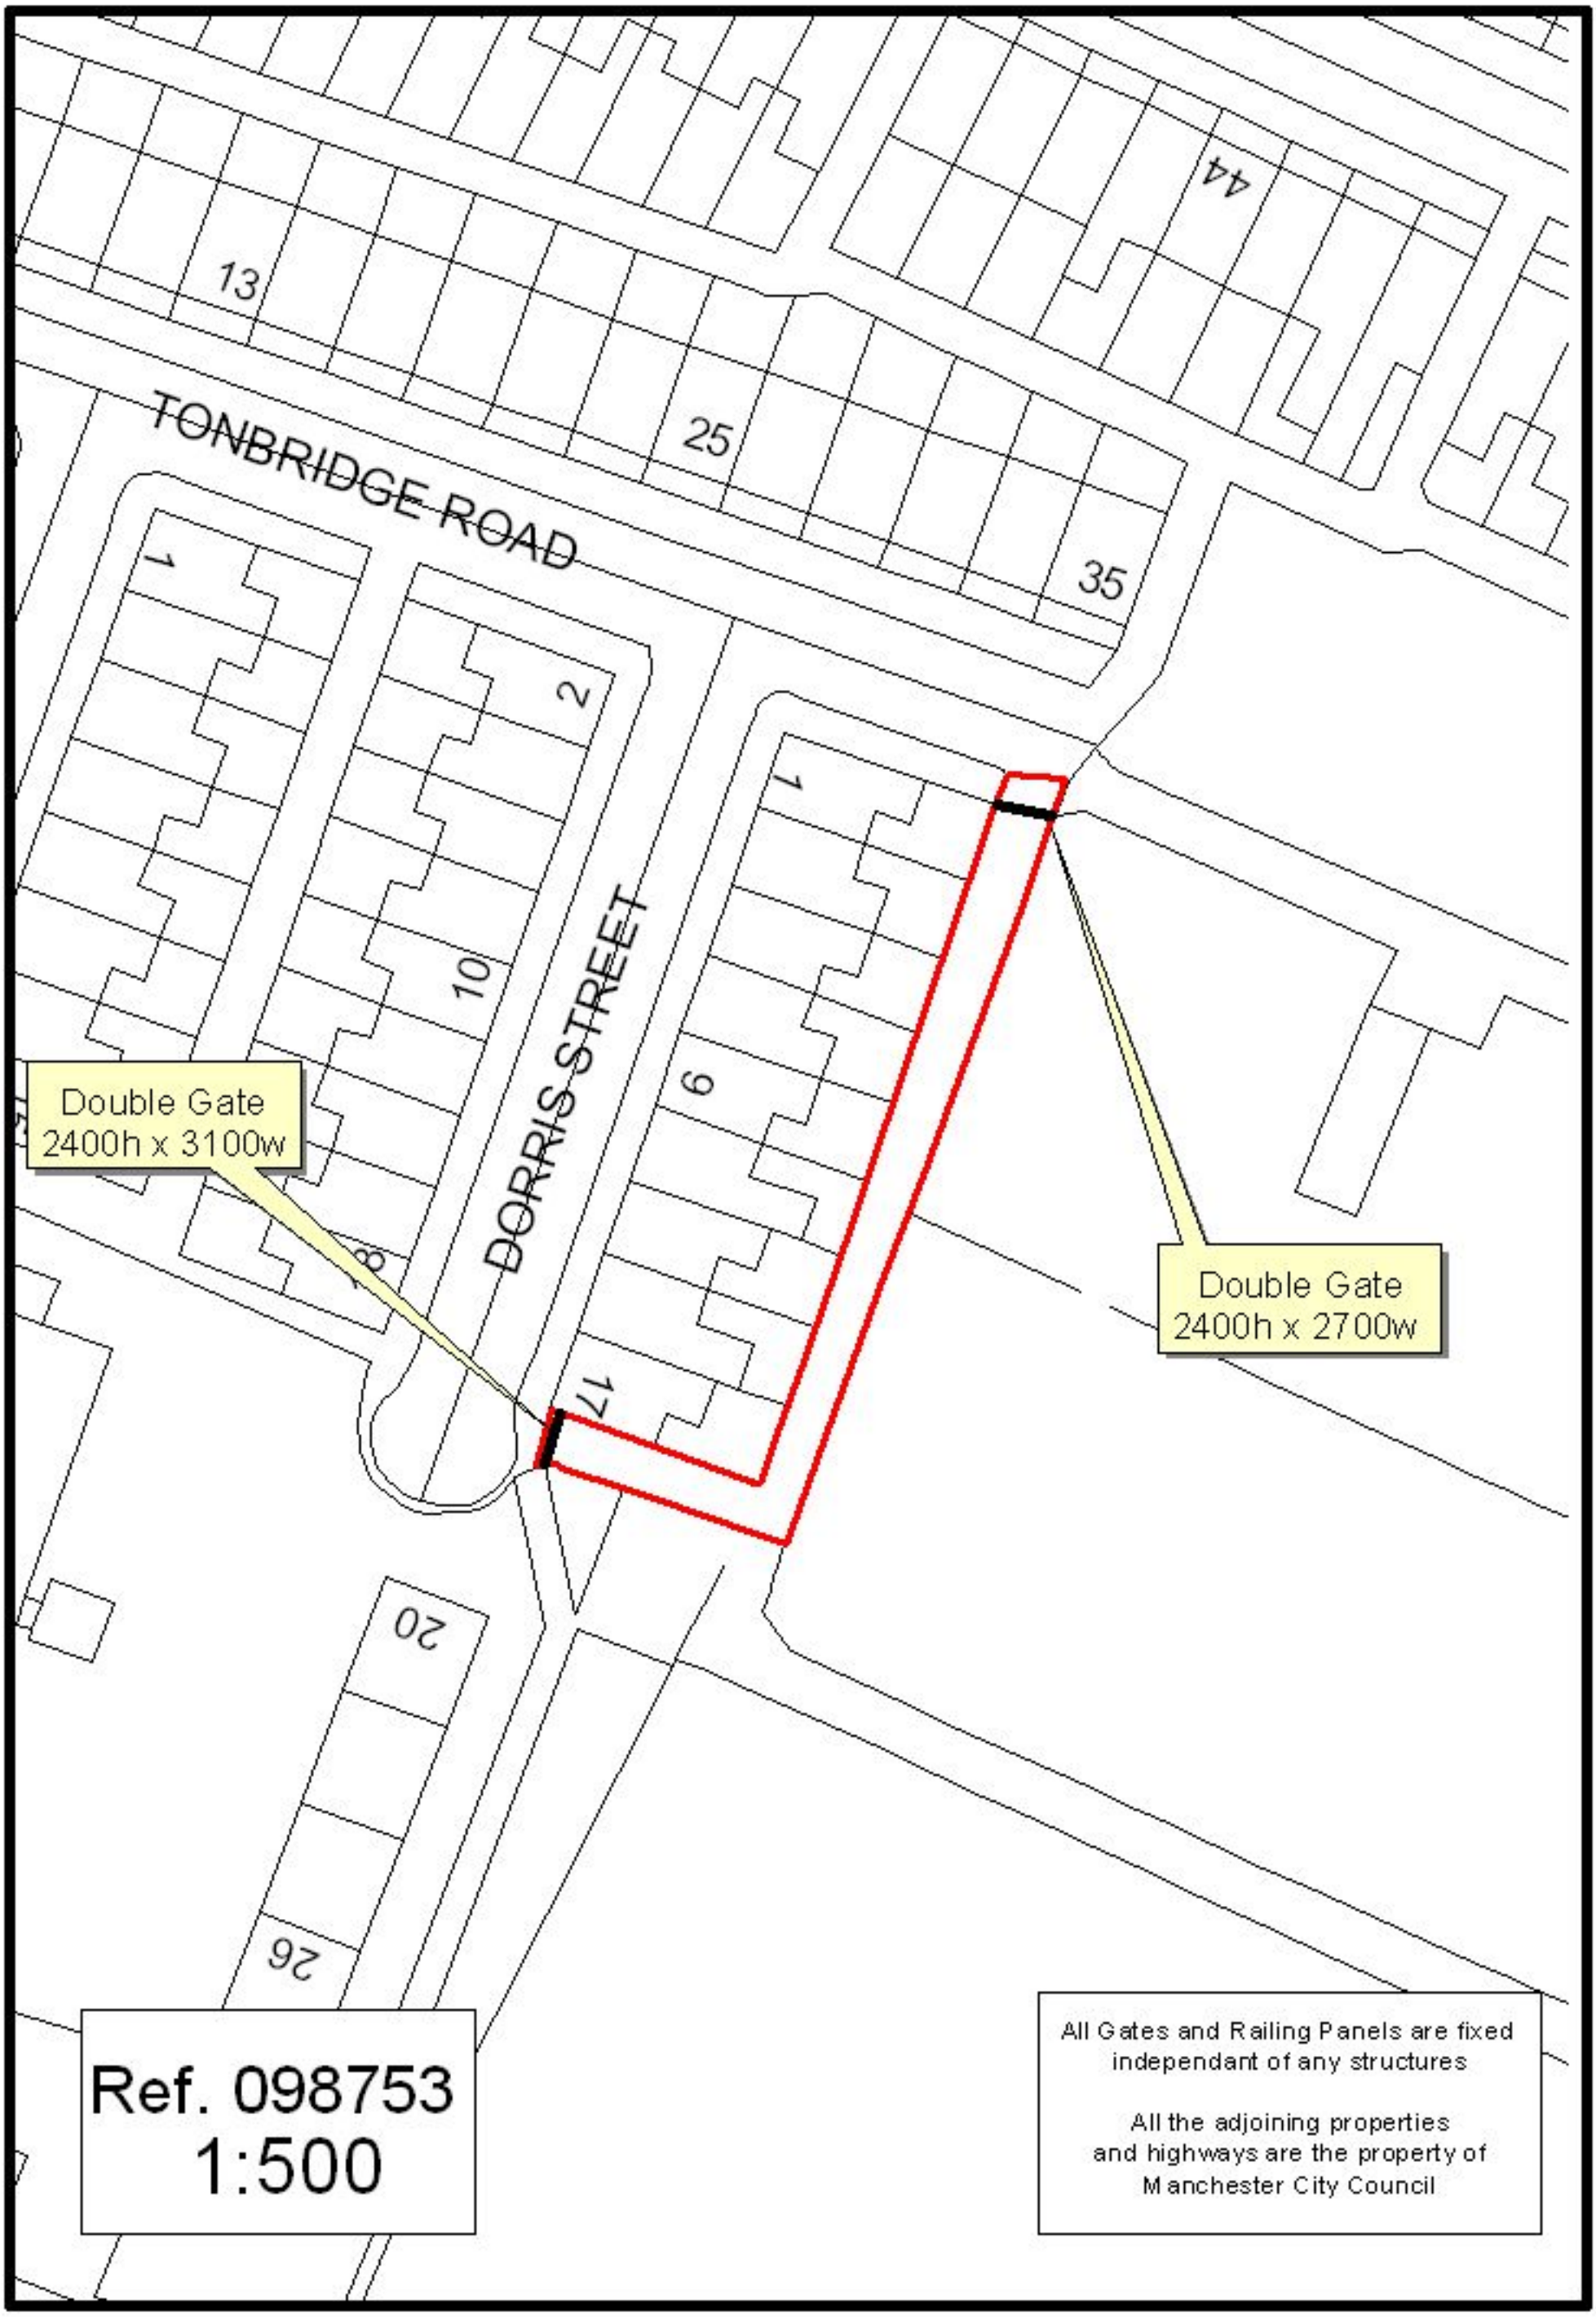
TONBRIDGE ROAD
13
25
35
44
1
2
10
DORRIS STREET
1
6
17
20
26
Double Gate
2400h x 3100w
Double Gate
2400h x 2700w
Ref. 098753
1:500
All Gates and Railing Panels are fixed independant of any structures
All the adjoining properties and highways are the property of Manchester City Council