
PLANNING
JED
D 22 FEB 2008
WH DA
RECD




REAR ELEVATION

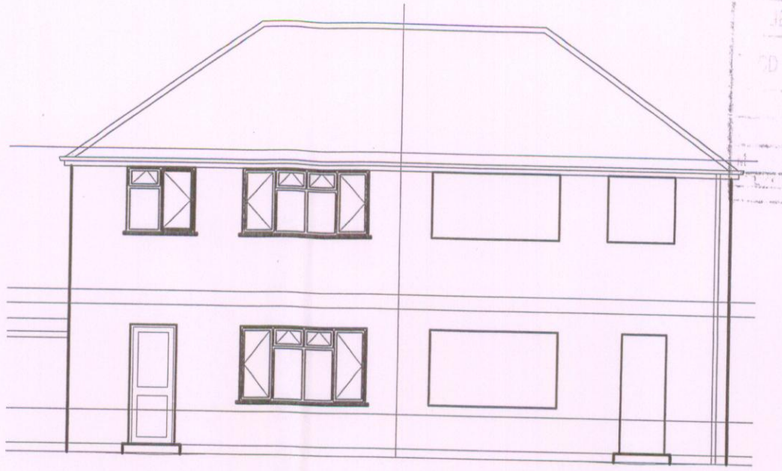


FRONT ELEVATION




SIDE ELEVATION

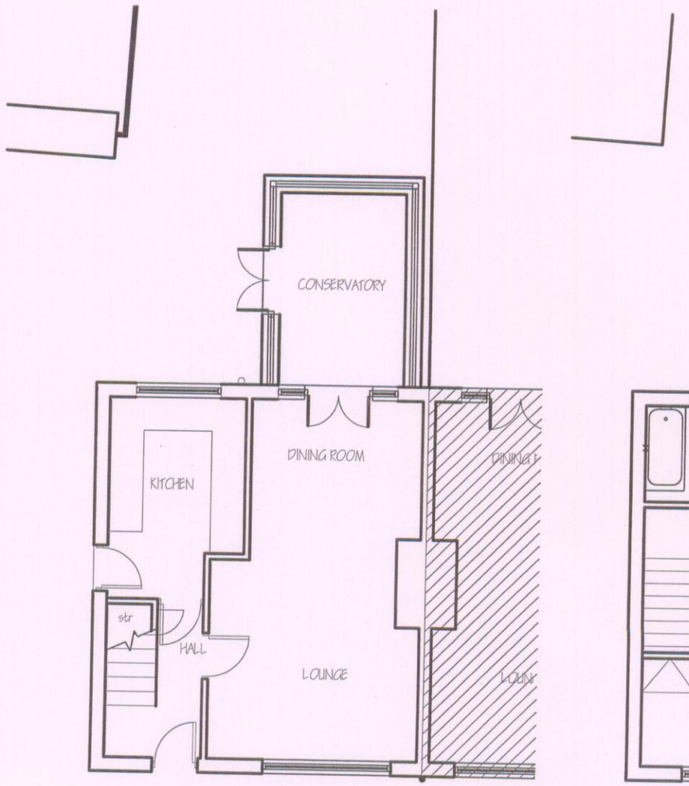


GROUND FLOOR PLAN

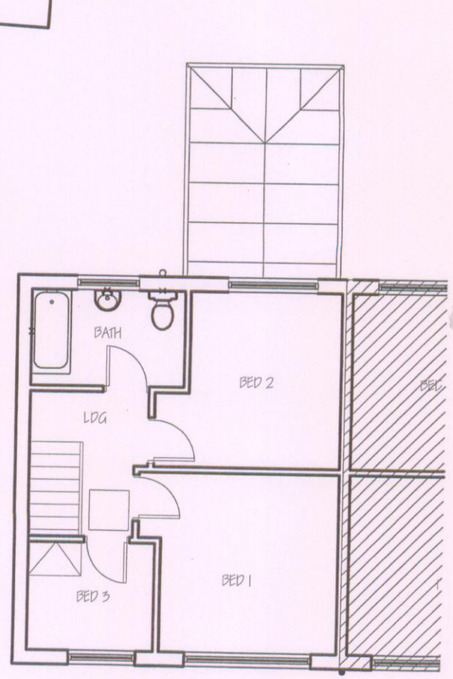

FIRST FLOOR PLAN

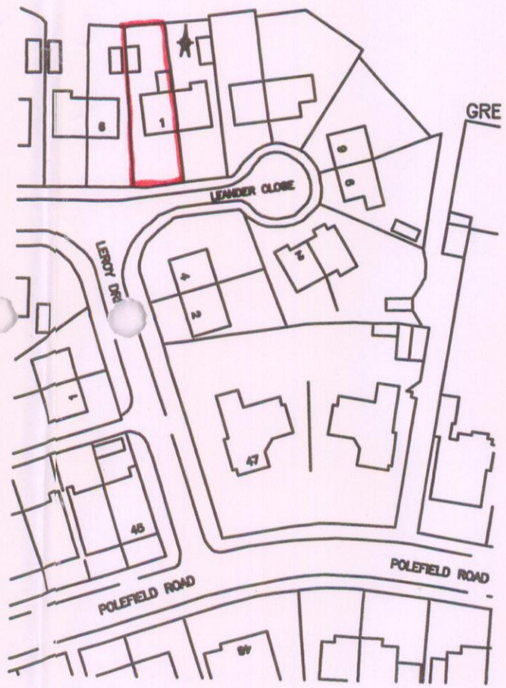

LOCATION PLAN Scale 1:1000

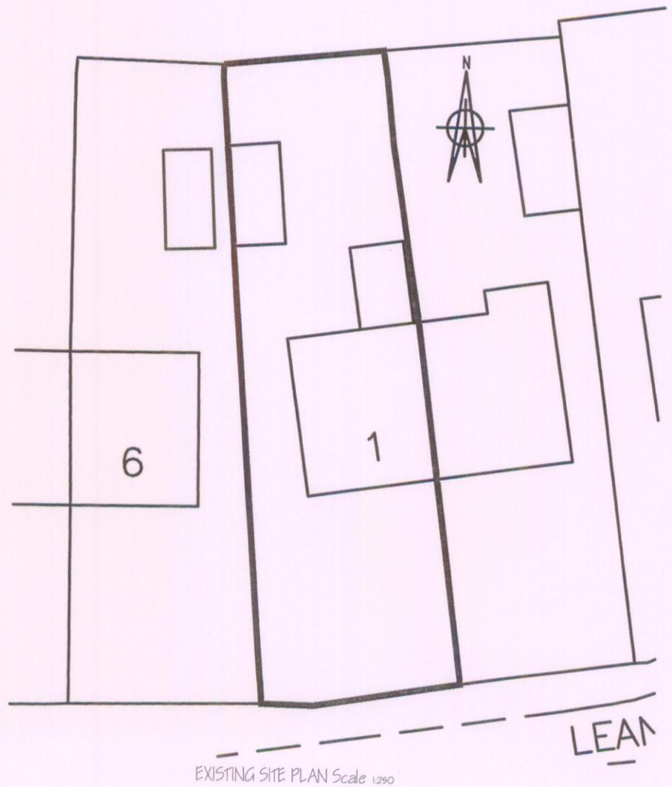

EXISTING SITE PLAN Scale 1:250

Do not scale. Contractors must check all dimensions on site before preparing production drawings or commencing any work.

Preliminary ●	Date 03/03/07	Drawn S.A.B.	Client Mr & Mrs D. CHADWICK	Drawing title	EXISTING FLOOR PLANS, ELEVATIONS, LOCATION PLA EXISTING SITE PLAN
Final ○	Scale 1:100 & AS NOTED	Checked +	Job title +	Drawing No.	2007.004 L(20) EX01